DISCLAIMER

THIS MAP WAS PREPARED FOR LOCAL PROPERTY ASSESSMENT PURPOSES ONLY AND THE PARCELS SHOWN HEREON MAY NOT COMPLY WITH STATE AND LOCAL SUBDIVISION ORDINANCES, AND NO LIABILITY IS ASSUMED FOR THE USE OF THE INFORMATION SHOWN HEREON.

N 1/2 SECTION 10, T.23S., R.27E., M.D.B. & M.

Tax Area Code 144-003

320-11

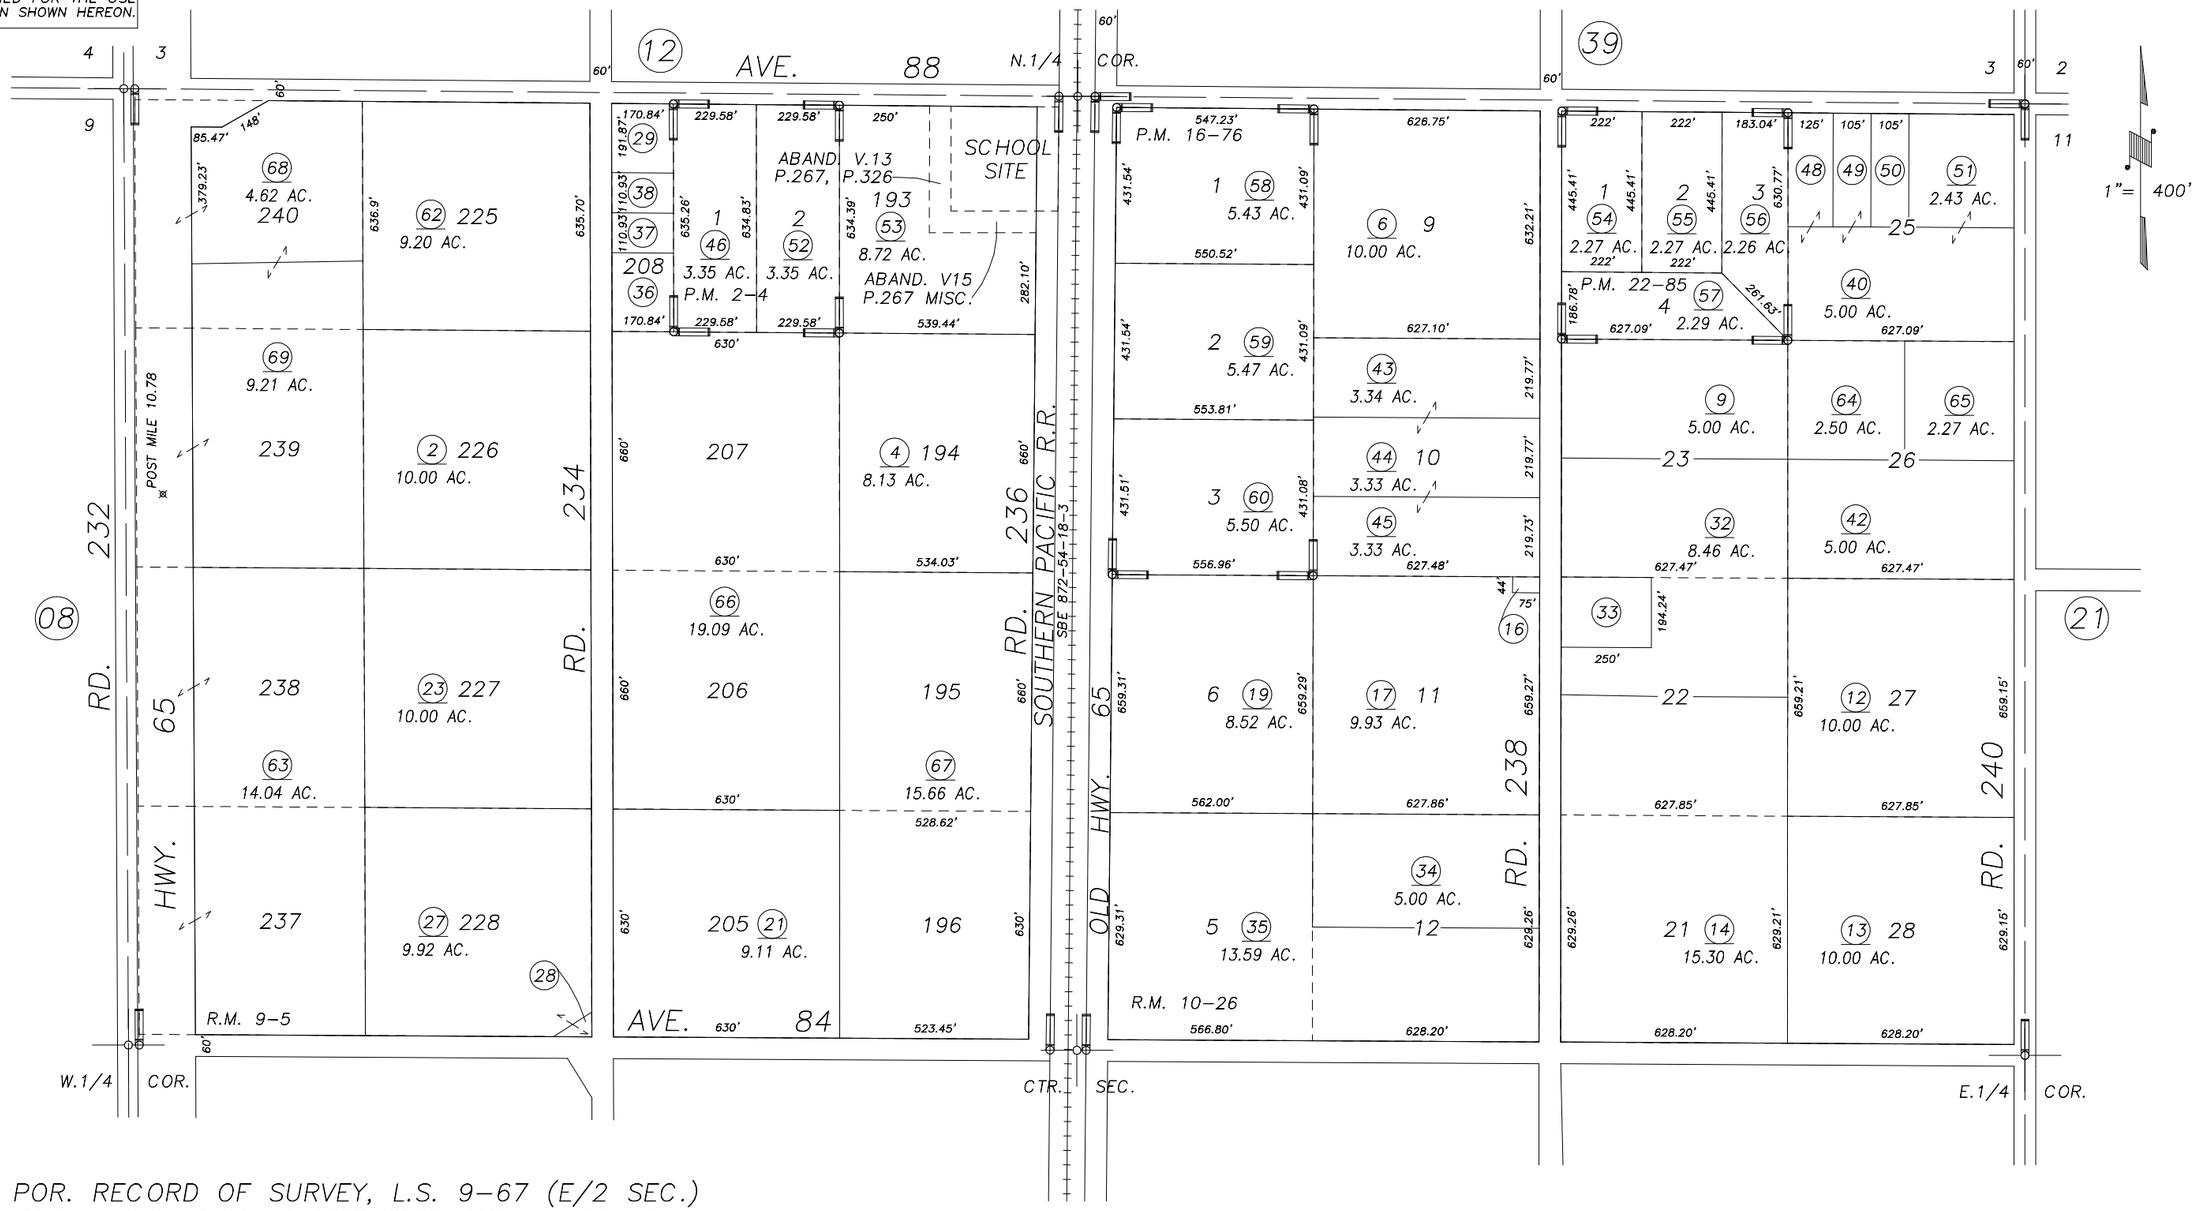

PPM 91-003 7-19-94 KPT

REVISION	DATE	BY

POR. RECORD OF SURVEY, L.S. 9-67 (E/2 SEC.)
POR. TERRA BELLA LANDS SUB. NO. 7, R.M. 9-5
POR. TRUSCHELS SUB., R.M. 10-26
PARCEL MAP 104, P.M. 2-4
PARCEL MAP 1575, P.M. 16-76
PARCEL MAP 2184, P.M. 22-85

NOTE: Assessor's Block Numbers Shown in Ellipses
Assessor's Parcel Numbers Shown in Circles

ASSESSOR'S MAPS BK. 320, PG. 11.
COUNTY OF TULARE, CALIF.

94/95