70
71

POR. N½ OF SEC. 2, T.23S., R.27E., M. D. B. & M.

TAX CODE AREA 320-19
144-001
144-006
144-007, 144-005

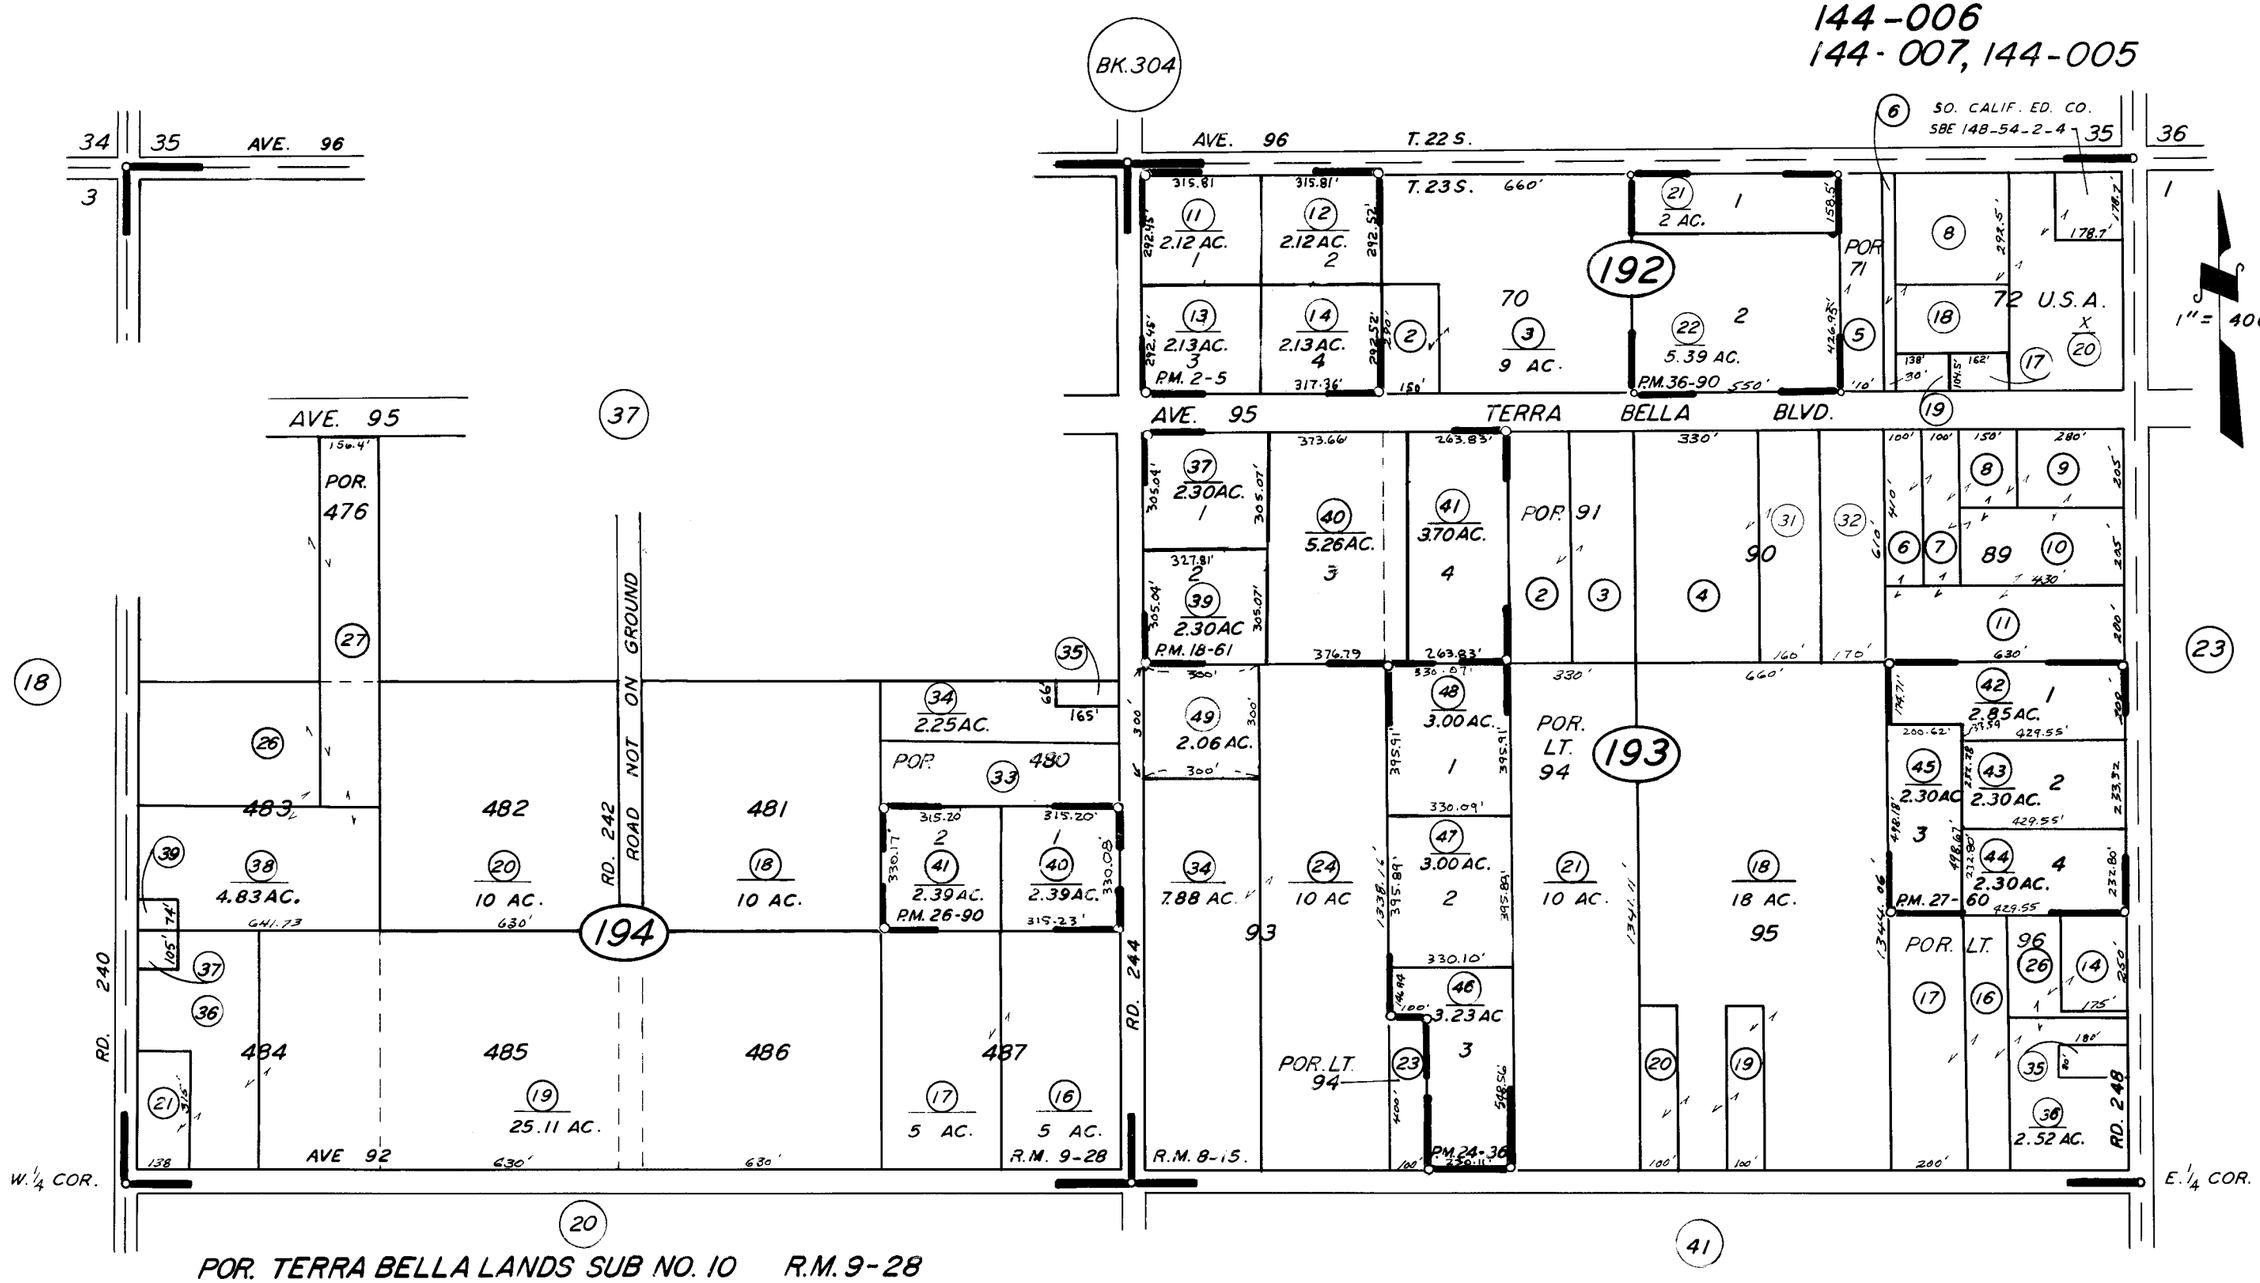

POR. TERRA BELLA LANDS SUB NO. 10 R.M. 9-28
POR. TERRA BELLA LANDS SUB NO. 5 R.M. 8-15
PARCEL MAP 105 P.M. 2-5
PARCEL MAP 1760 P.M. 18-61
PARCEL MAP 2589 P.M. 26-90
PARCEL MAP 2335 P.M. 24-36
PARCEL MAP 2659 P.M. 27-60
PARCEL MAP 3587 P.M. 36-90

ASSESSOR'S MAPS BK. 320, PG. 19.
COUNTY OF TULARE, CALIF.

NOTE — ASSESSOR'S BLOCK NUMBERS SHOWN IN ELLIPSES
ASSESSOR'S PARCEL NUMBERS SHOWN IN CIRCLES

3-1-64