N½ OF SEC. 1, T. 23 S., R. 27 E., M. D. B. & M.

TAX CODE AREA
144-001
144-006

320-23

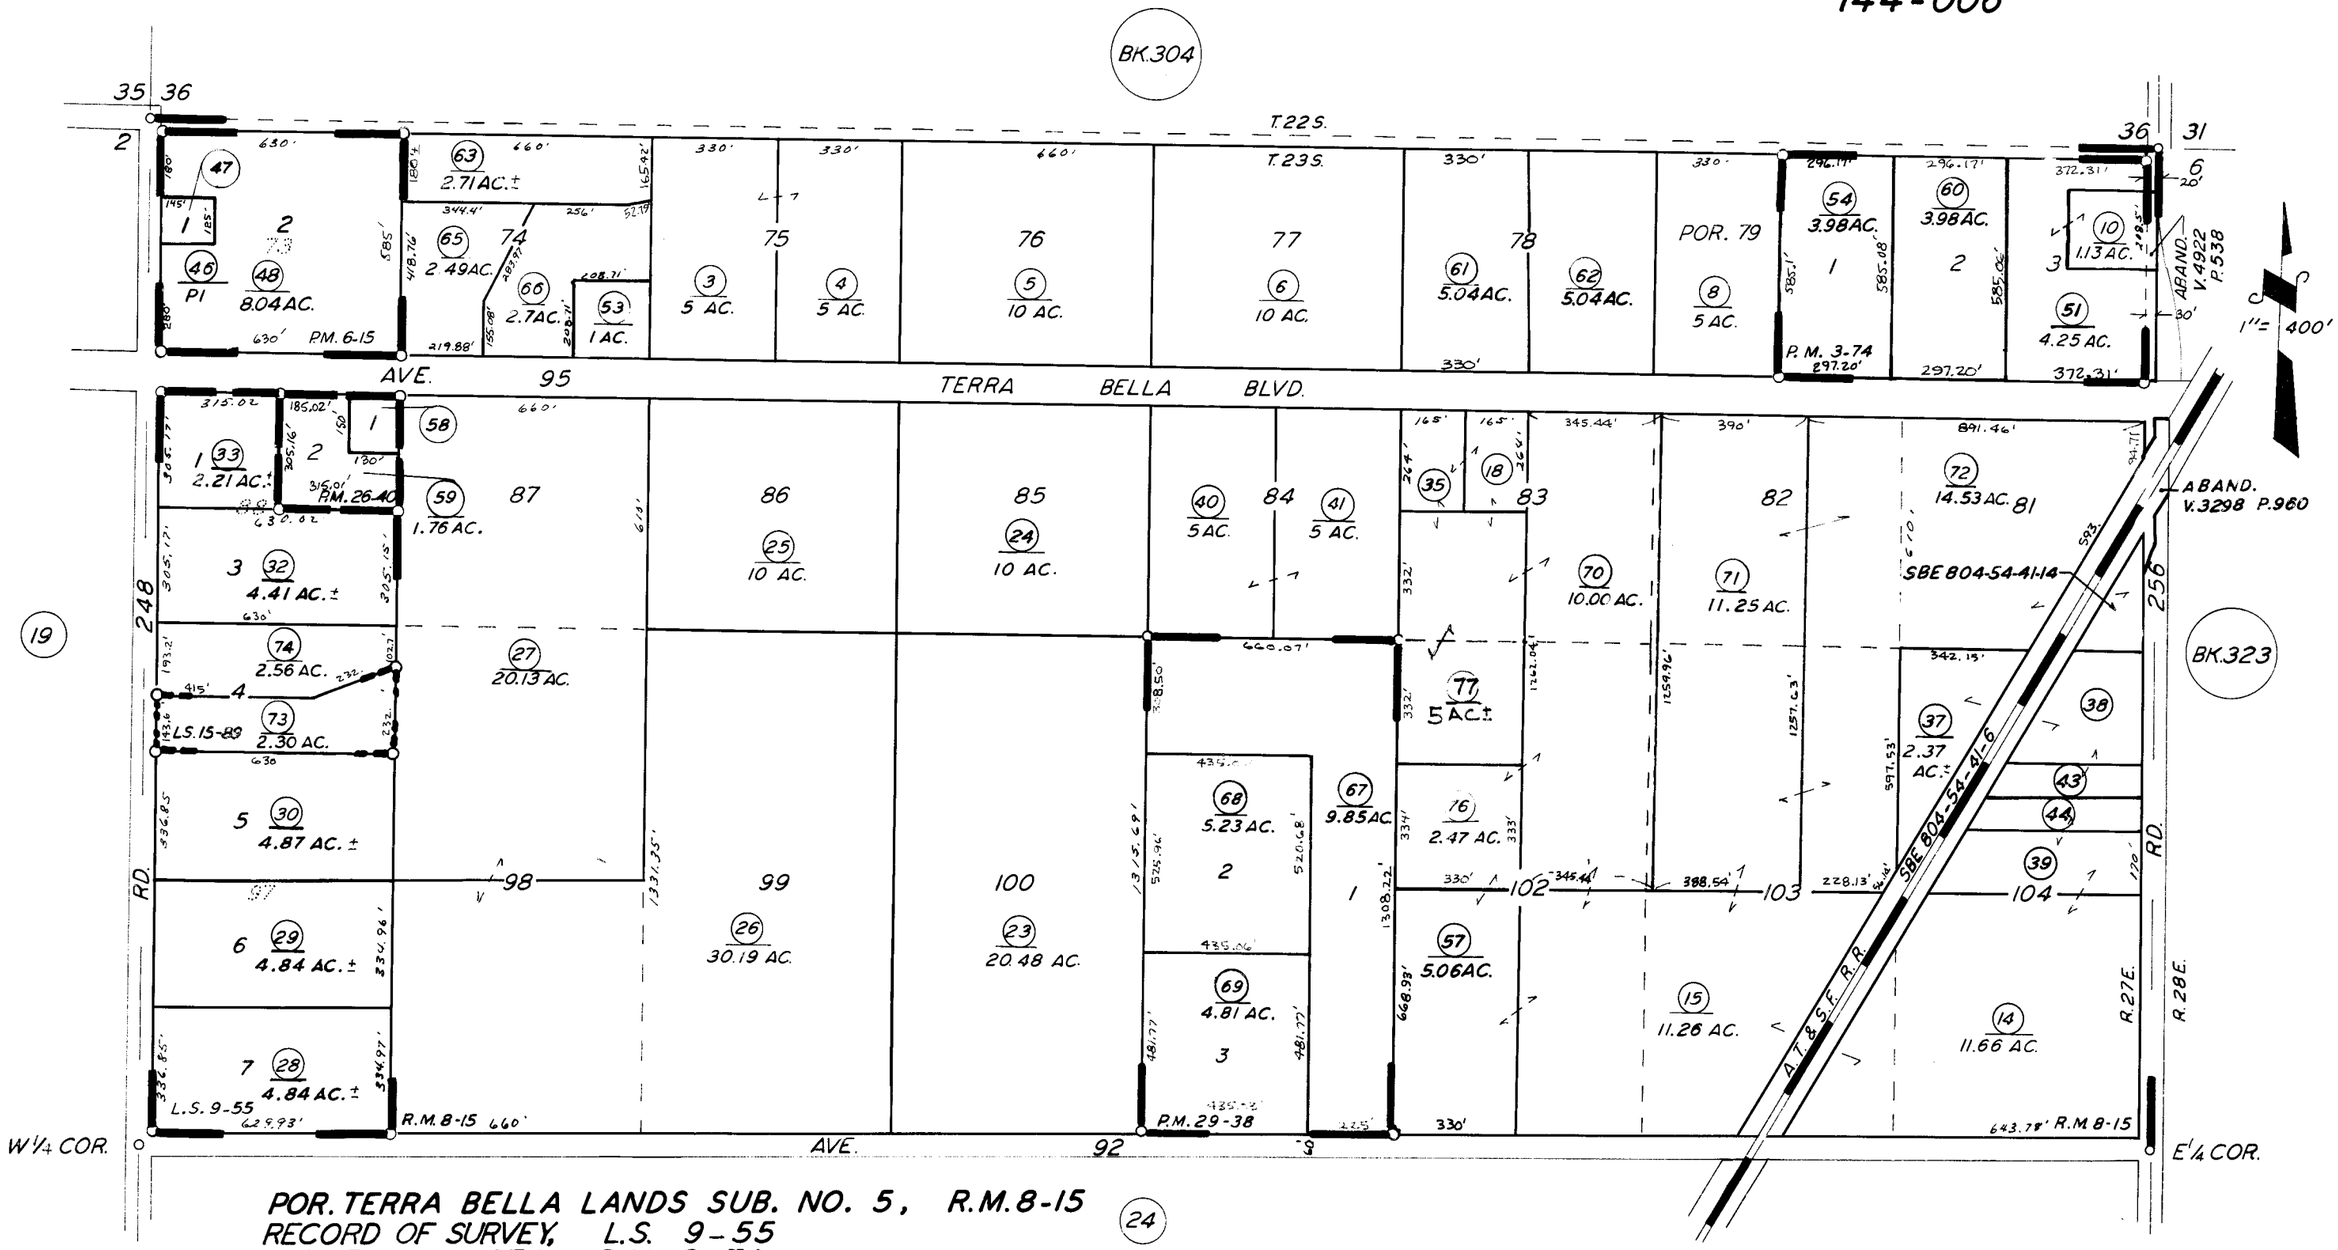

POR. TERRA BELLA LANDS SUB. NO. 5, R.M. 8-15
RECORD OF SURVEY, L.S. 9-55
PARCEL MAP 274, P.M. 3-74
PARCEL MAP 515, P.M. 6-15
PARCEL MAP 2539, P.M. 26-40
PARCEL MAP 2837, P.M. 29-38
RECORD OF SURVEY, L.S. 15-89

ASSESSOR'S MAPS BK. 320, PG. 23.
COUNTY OF TULARE, CALIF.

NOTE — ASSESSOR'S BLOCK NUMBERS SHOWN IN ELLIPSES
ASSESSOR'S PARCEL NUMBERS SHOWN IN CIRCLES