DISCLAIMER

THIS MAP WAS PREPARED FOR LOCAL PROPERTY ASSESSMENT PURPOSES ONLY AND THE PARCELS SHOWN HEREON MAY NOT COMPLY WITH STATE AND LOCAL SUBDIVISION ORDINANCES, AND NO LIABILITY IS ASSUMED FOR THE USE OF THE INFORMATION SHOWN HEREON.

S. 1/2 SEC. 1, T.23S., R.27E., M.D.B. & M.

Tax Area Code 320–24
144–001
144–006

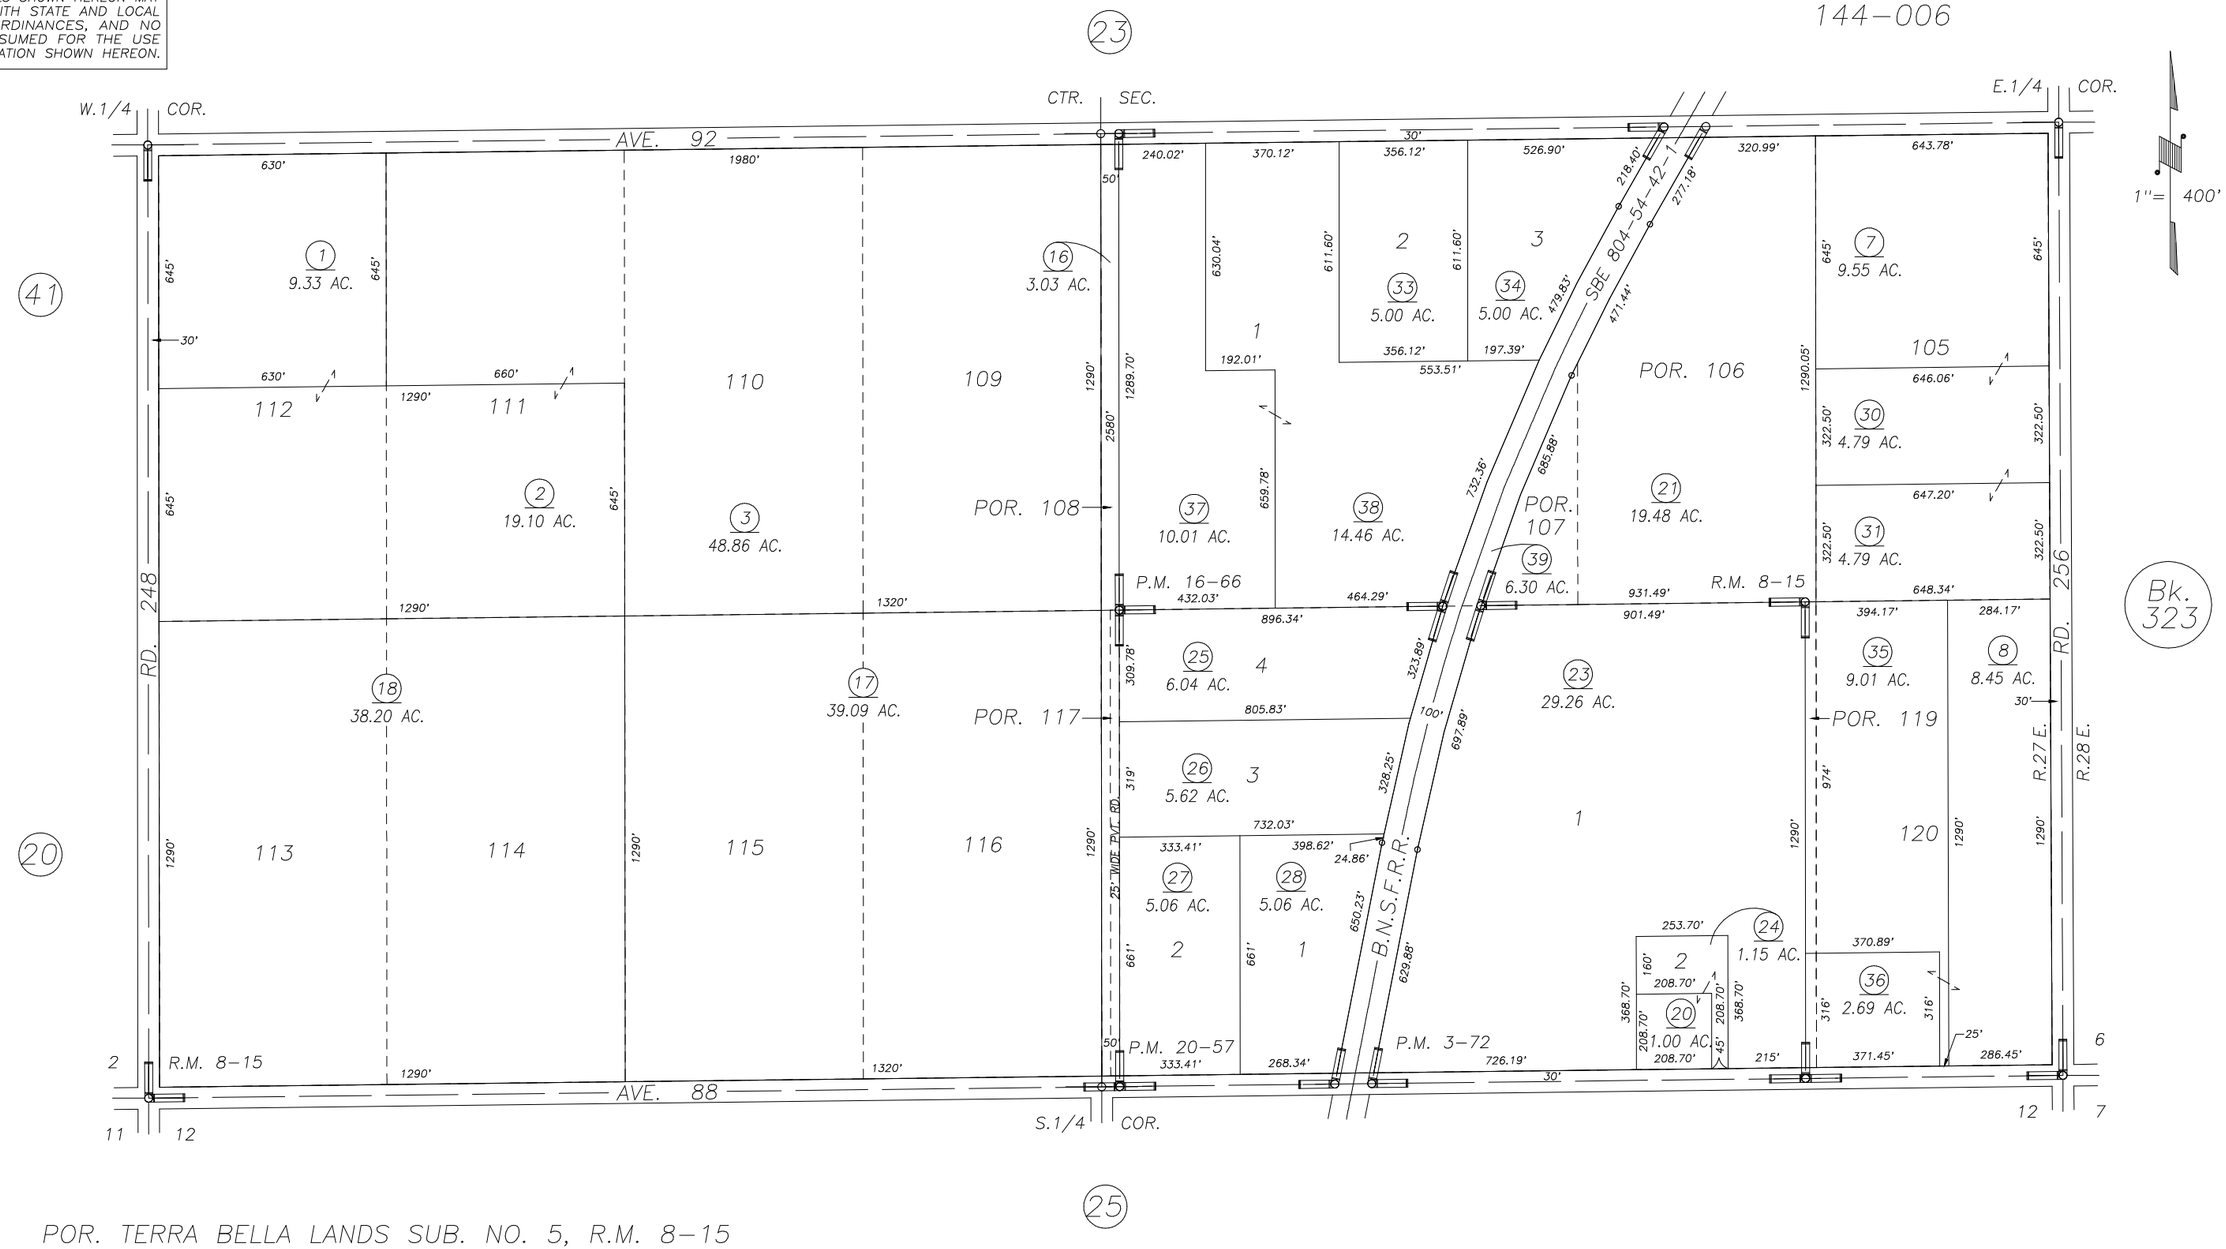

REVISION	DATE	TECH
1998-0097110	10/16/2001	PHN

POR. TERRA BELLA LANDS SUB. NO. 5, R.M. 8–15
PARCEL MAP 272, P.M. 3–72
PARCEL MAP 1565, P.M. 16–66
PARCEL MAP 1956, P.M. 20–57

ASSESSOR'S MAPS BK. 320, PG. 24.
COUNTY OF TULARE, CALIF.

NOTE: Assessor's Block Numbers Shown in Ellipses
Assessor's Parcel Numbers Shown in Circles

99/00