DISCLAIMER

THIS MAP WAS PREPARED FOR LOCAL PROPERTY ASSESSMENT PURPOSES ONLY. THE PARCELS SHOWN HEREON MAY NOT COMPLY WITH STATE AND LOCAL SUBDIVISION ORDINANCES. NO LIABILITY IS ASSUMED FOR THE USE OF THE INFORMATION HEREON.

REVISED: 04/15/2009
REASON: 2009-0005984
CAD TECH: LLB

S1/2 SEC. 13, T.23S., R.27E., M.D.B.&M.

TAX CODE AREA **320-28**

074-002
074-001

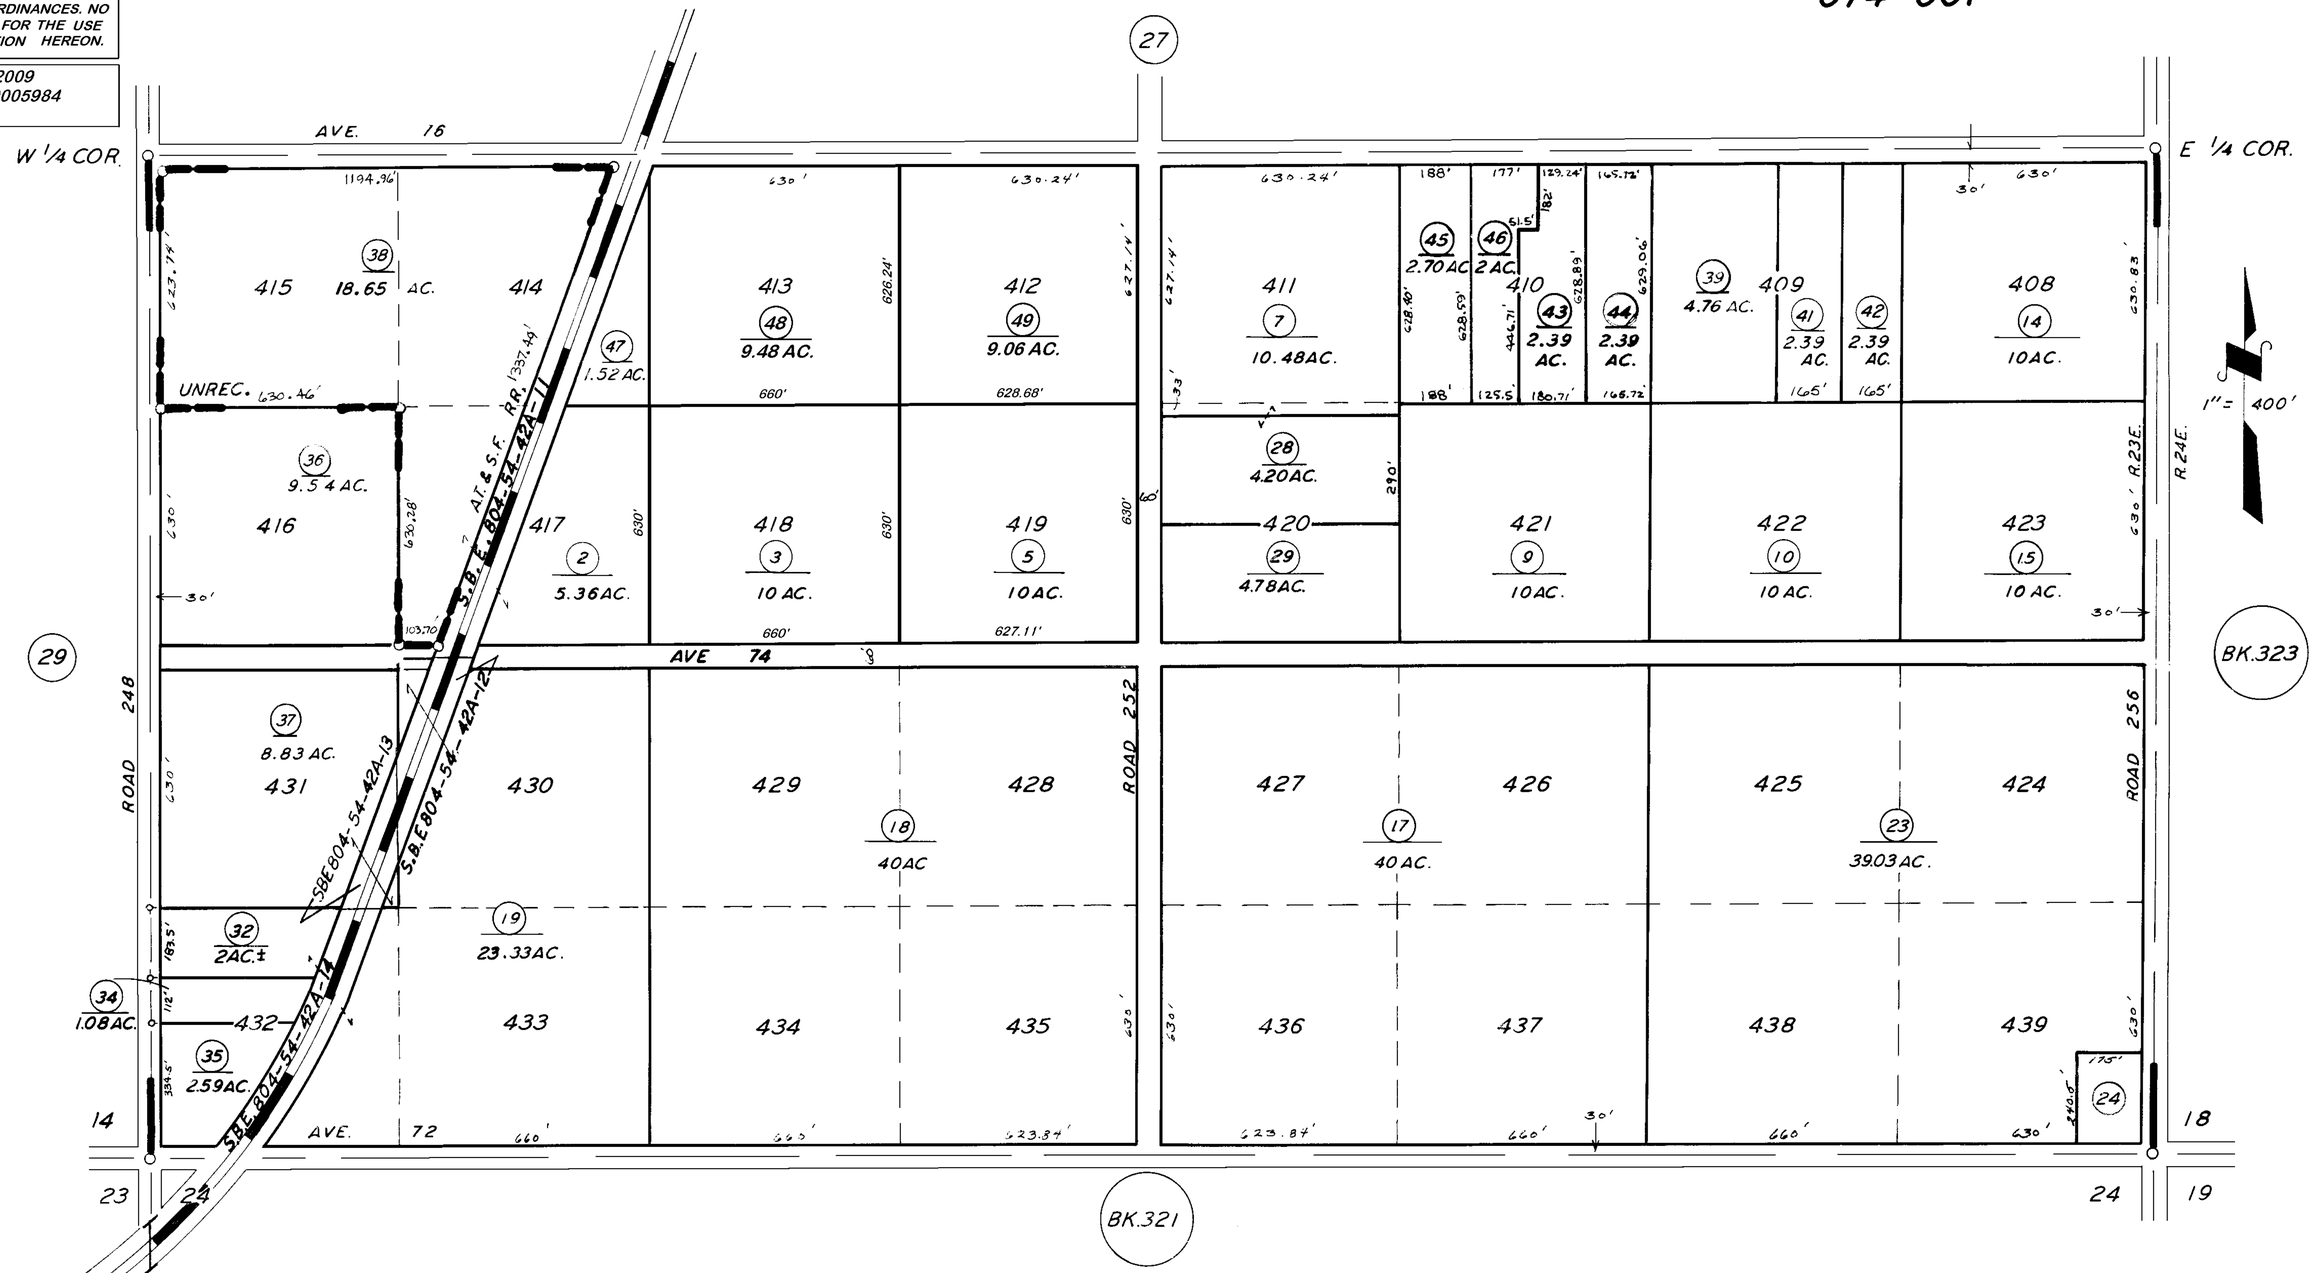

CENTRAL LEASE, INC. SURVEY, UNREC.
POR. TERRA BELLA LANDS NO. 9, R.M. 9-27.

VICINITY OF TERRA BELLA

ASSESSOR'S MAPS BK. 320, PG. 28.
COUNTY OF TULARE, CALIF.

NOTE — ASSESSOR'S BLOCK NUMBERS SHOWN IN ELLIPSES
ASSESSOR'S PARCEL NUMBERS SHOWN IN CIRCLES