DISCLAIMER

THIS MAP WAS PREPARED FOR LOCAL PROPERTY ASSESSMENT PURPOSES ONLY AND THE PARCELS SHOWN HEREON MAY NOT COMPLY WITH STATE AND LOCAL SUBDIVISION ORDINANCES, AND NO LIABILITY IS ASSUMED FOR THE USE OF THE INFORMATION SHOWN HEREON.

N1/2 OF NW1/4 & POR. N1/2 OF NE1/4 SEC.3 T.23S., R.27E., M.D.B.&M.

Tax Area Codes 144–001 144–002

320–35

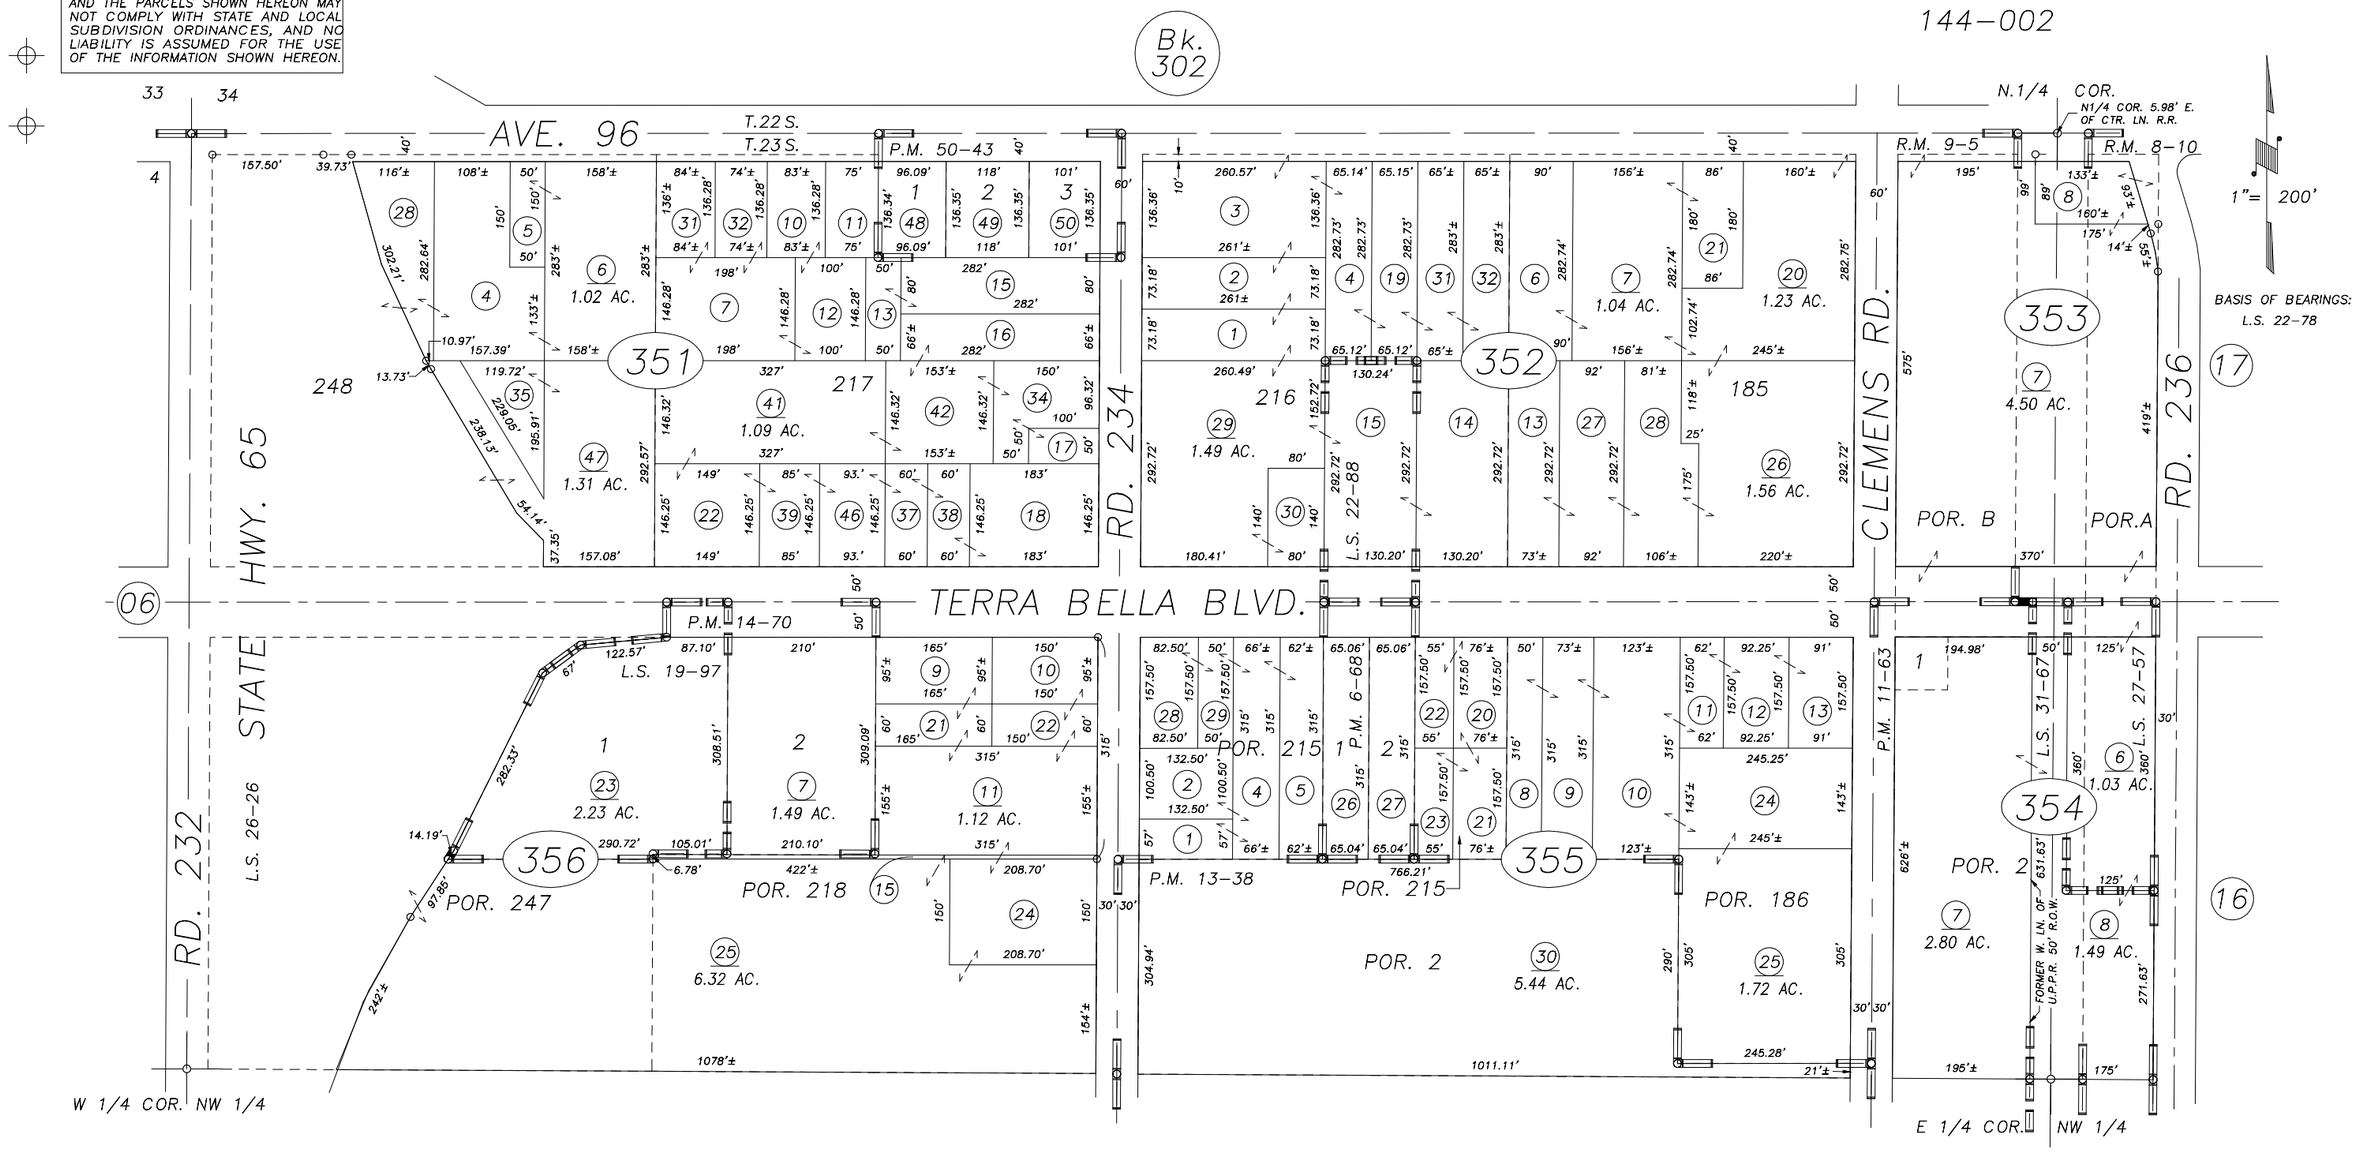

POR. TERRA BELLA LAND SUB. NO.7, R.M. 9–5
POR. TERRA BELLA, R.M. 8–10
PARCEL MAP 568, P.M. 6–68
PARCEL MAP 1062, P.M. 11–63
POR. PARCEL MAP 1237, P.M. 13–38
PARCEL MAP 1369, P.M. 14–70
RECORD OF SURVEY, L.S. 19–97
RECORD OF SURVEY, L.S. 22–88
POR. RECORD OF SURVEY, L.S. 26–26 (STATE HWY.65)
RECORD OF SURVEY, L.S. 27–57
POR. RECORD OF SURVEY, L.S. 27–91 (STATE HWY. 65)
PARCEL MAP 4938, P.M. 50–43
POR. RECORD OF SURVEY, L.S. 31–67

VICINITY OF TERRA BELLA
ASSESSOR'S MAPS BK.320 , PG.35
COUNTY OF TULARE, CALIFORNIA, U.S.A.

NOTE: Assessor's Parcel Numbers Shown in Circles (1)
Assessor's Block Numbers Shown in Elipses (123)

REVISION	DATE	TECH
2012–0086571	03/08/2013	LLB