DISCLAIMER

THIS MAP WAS PREPARED FOR LOCAL PROPERTY ASSESSMENT PURPOSES ONLY AND THE PARCELS SHOWN HEREON MAY NOT COMPLY WITH STATE AND LOCAL SUBDIVISION ORDINANCES, AND NO LIABILITY IS ASSUMED FOR THE USE OF THE INFORMATION SHOWN HEREON.

POR. N 1/2 SECTION 2, T.23S., R.27E., M.D.B. & M.

Tax Area Code 320–37
144–006

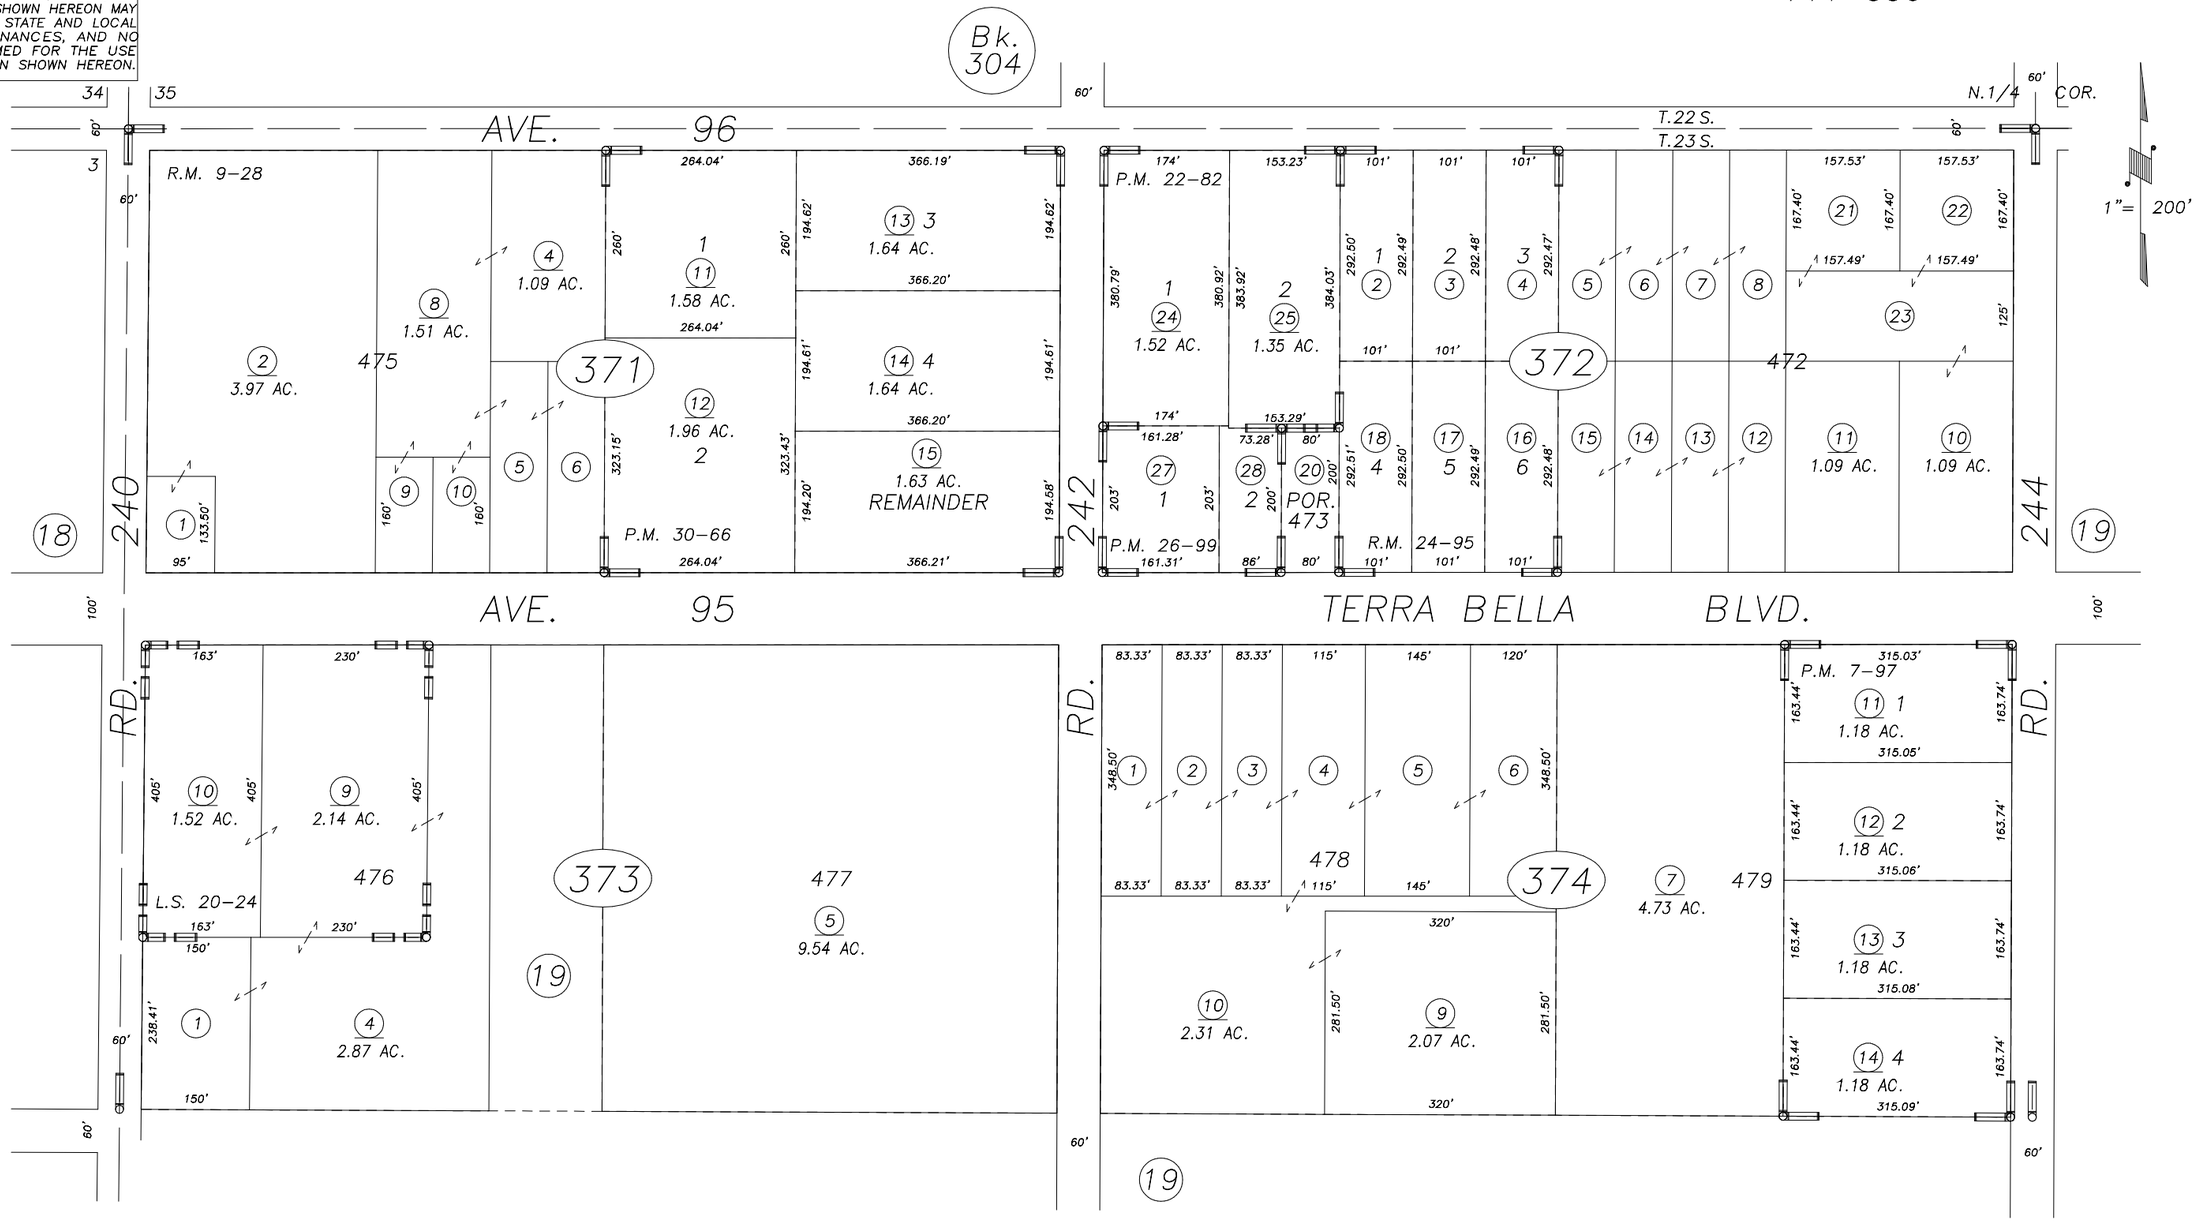

REVISION	DATE	BY
PLA 93–27	5–18–94	KPT

POR. TERRA BELLA LANDS SUB. 10, R.M. 9–28
TRACT NO. 472, R.M. 24–95
PARCEL MAP 697, P.M. 7–97
PARCEL MAP 2181, P.M. 22–82
PARCEL MAP 2598, P.M. 26–99
PARCEL MAP 2965, P.M. 30–66
RECORD OF SURVEY, L.S. 20–24

ASSESSOR'S MAPS BK. 320 , PG. 37 .
COUNTY OF TULARE, CALIF.

NOTE: Assessor's Block Numbers Shown in Ellipses
Assessor's Parcel Numbers Shown in Circles

94/95