S 1/2 OF SE 1/4 SEC. 3, T.23S., R.27E., M.D.B. & M.

TAX CODE AREA 320-39
144-001

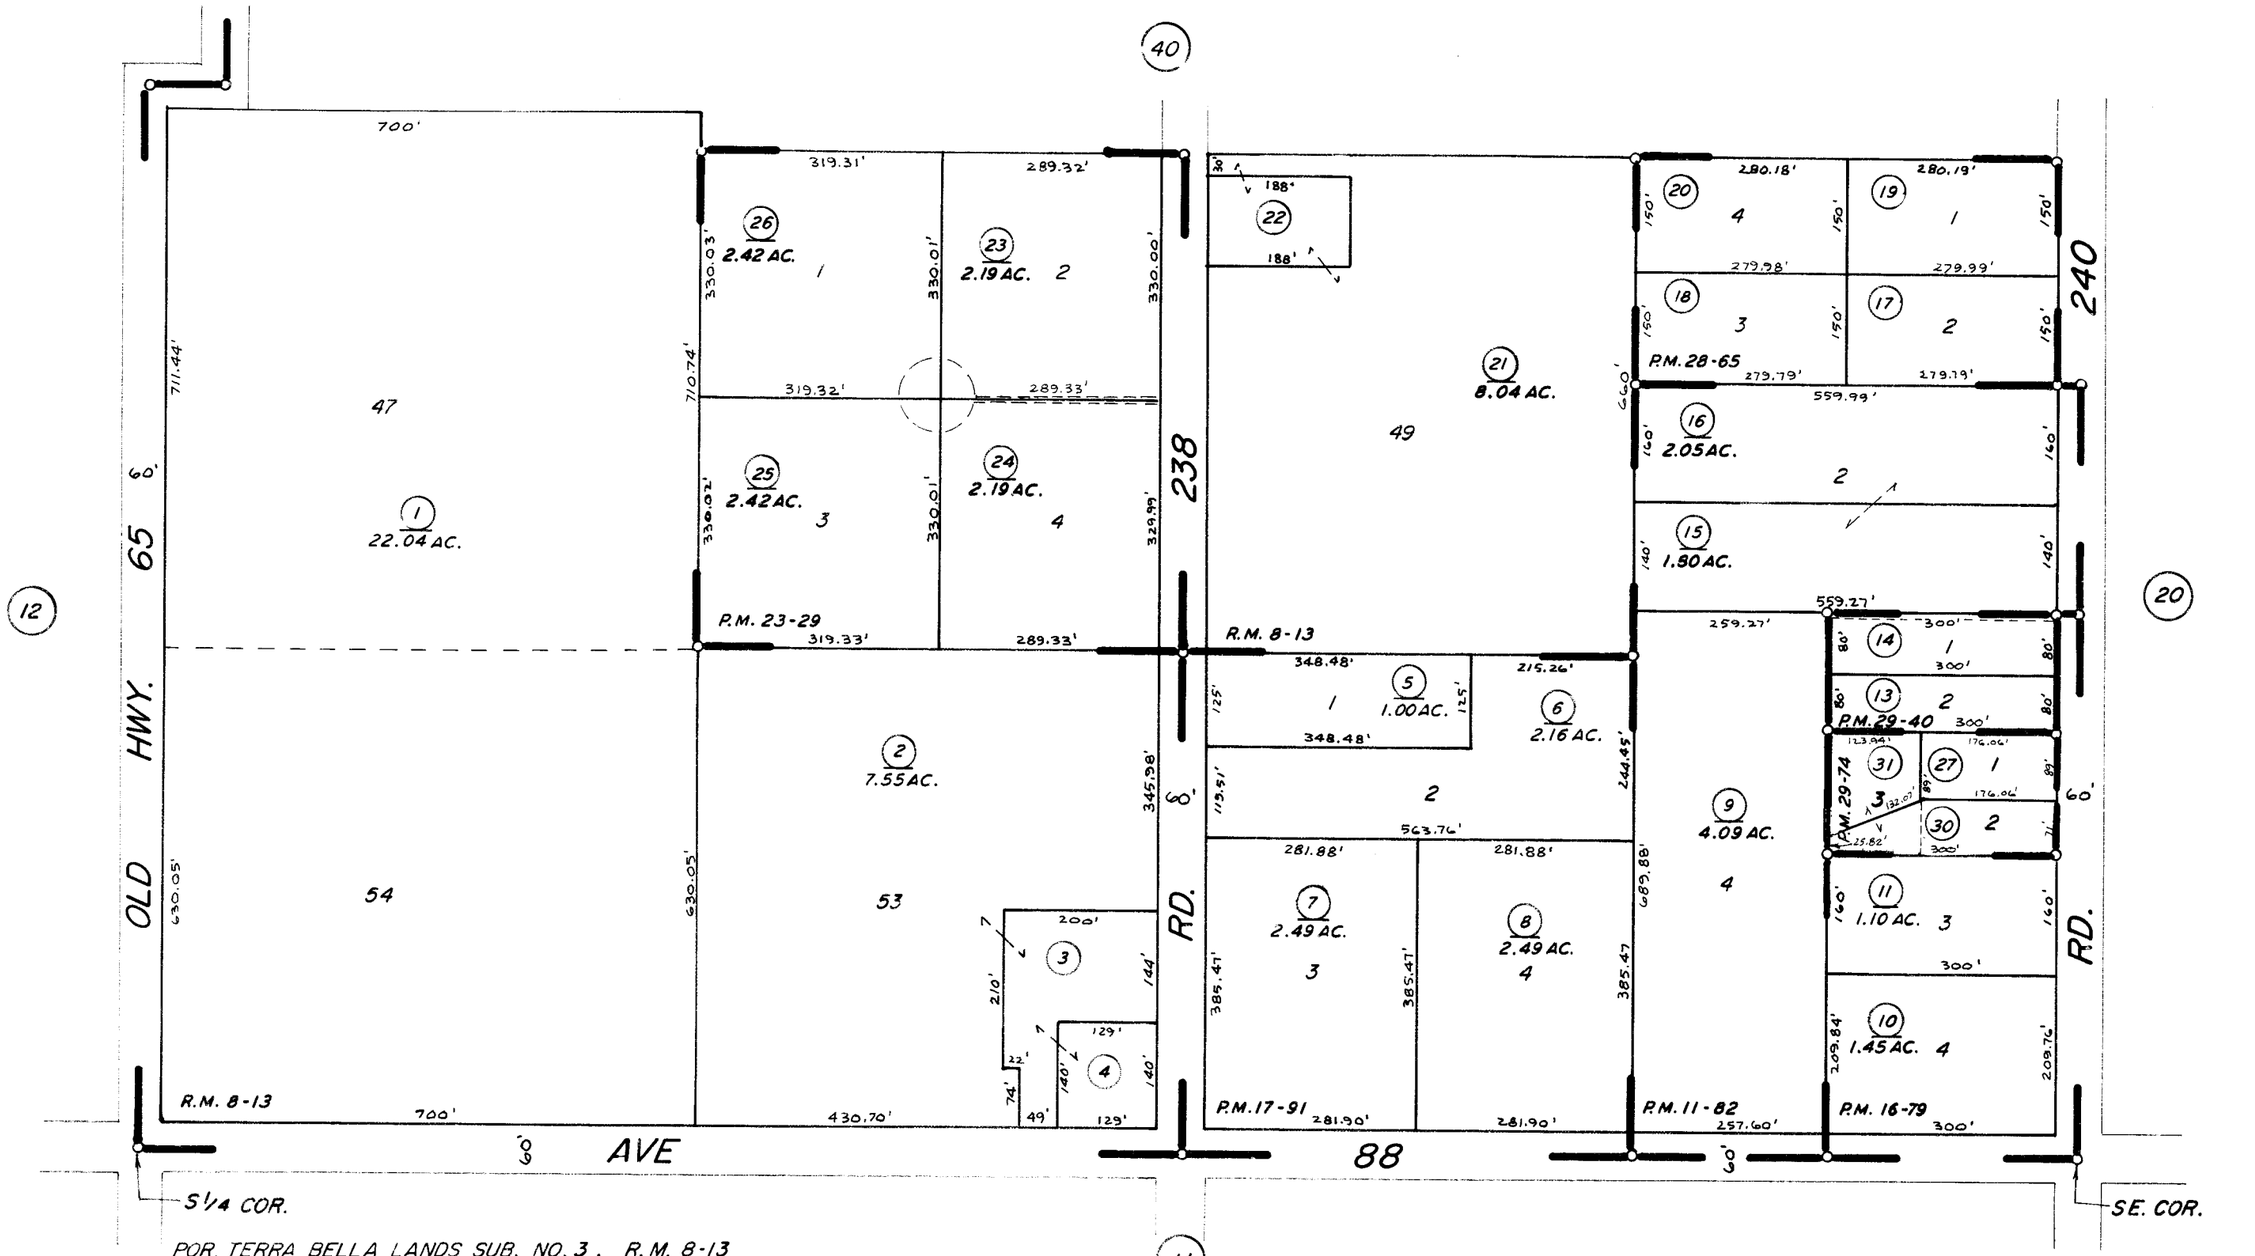

POR. TERRA BELLA LANDS SUB. NO. 3, R.M. 8-13

PARCEL MAP 1081,	P.M. 11-82
PARCEL MAP 1578,	P.M. 16-79
PARCEL MAP 1690,	P.M. 17-91
PARCEL MAP 2228,	P.M. 23-29
PARCEL MAP 2764,	P.M. 28-65
PARCEL MAP 2839,	P.M. 29-40
PARCEL MAP 2873,	P.M. 29-74

ASSESSOR'S MAPS BK. 320, PG. 39
COUNTY OF TULARE, CALIF.

NOTE—ASSESSOR'S BLOCK NUMBERS SHOWN IN ELLIPSES
ASSESSOR'S PARCEL NUMBERS SHOWN IN CIRCLES