DISCLAIMER

THIS MAP WAS PREPARED FOR LOCAL PROPERTY ASSESSMENT PURPOSES ONLY AND THE PARCELS SHOWN HEREON MAY NOT COMPLY WITH STATE AND LOCAL SUBDIVISION ORDINANCES, AND NO LIABILITY IS ASSUMED FOR THE USE OF THE INFORMATION SHOWN HEREON.

POR. S 1/2 OF SECTION 27, T.23S., R.27E., M.D.B. & M.

Tax Area Code 321–08
74–003
74–004

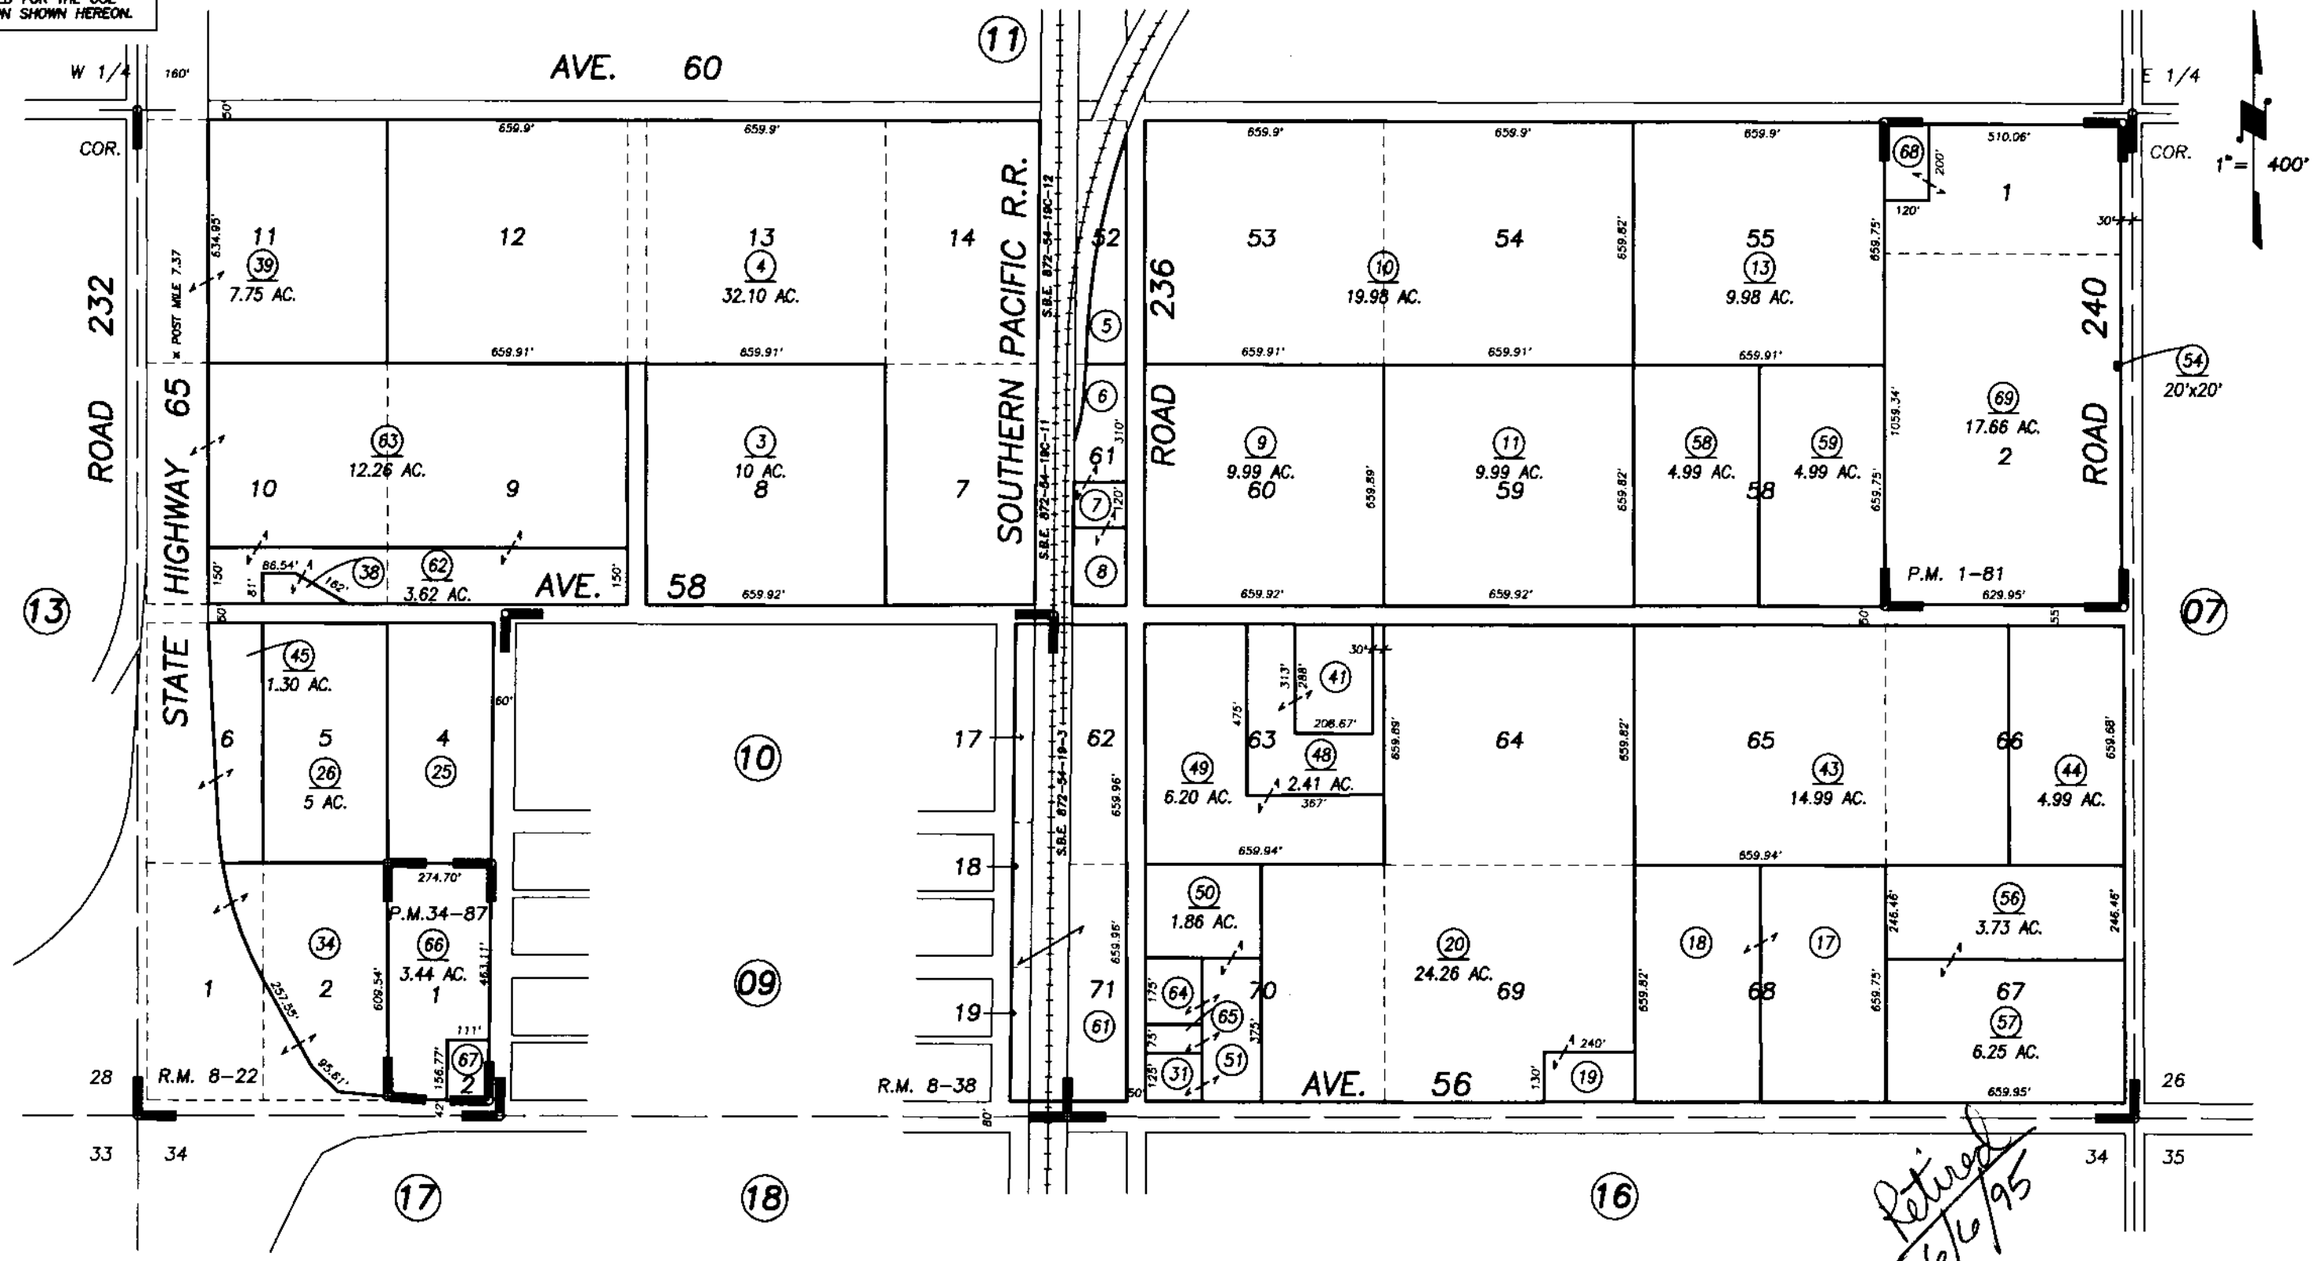

POR. VALENCIA COLONY, R.M. 8–22
POR.TOWN OF DUCOR, R.M. 8–38
PARCEL MAP 81, P.M. 1–81
PARCEL MAP 3385, P.M. 34–87

NOTE: Assessor's Block Numbers Shown in Ellipses
Assessor's Parcel Numbers Shown in Circles

ASSESSOR'S MAPS BK. 321, PG. 08.
COUNTY OF TULARE, CALIF.

94/95

PLA 92-074	12/13/93	
REVISION	DATE	BY