DISCLAIMER

THIS MAP WAS PREPARED FOR LOCAL PROPERTY ASSESSMENT PURPOSES ONLY AND THE PARCELS SHOWN HEREON MAY NOT COMPLY WITH STATE AND LOCAL SUBDIVISION ORDINANCES, AND NO LIABILITY IS ASSUMED FOR THE USE OF THE INFORMATION SHOWN HEREON.

SEC. 15 & 16, T.23S., R.28E., M.D.B.& M.

Tax Area Code 323-01

144-001
144-006
074-002

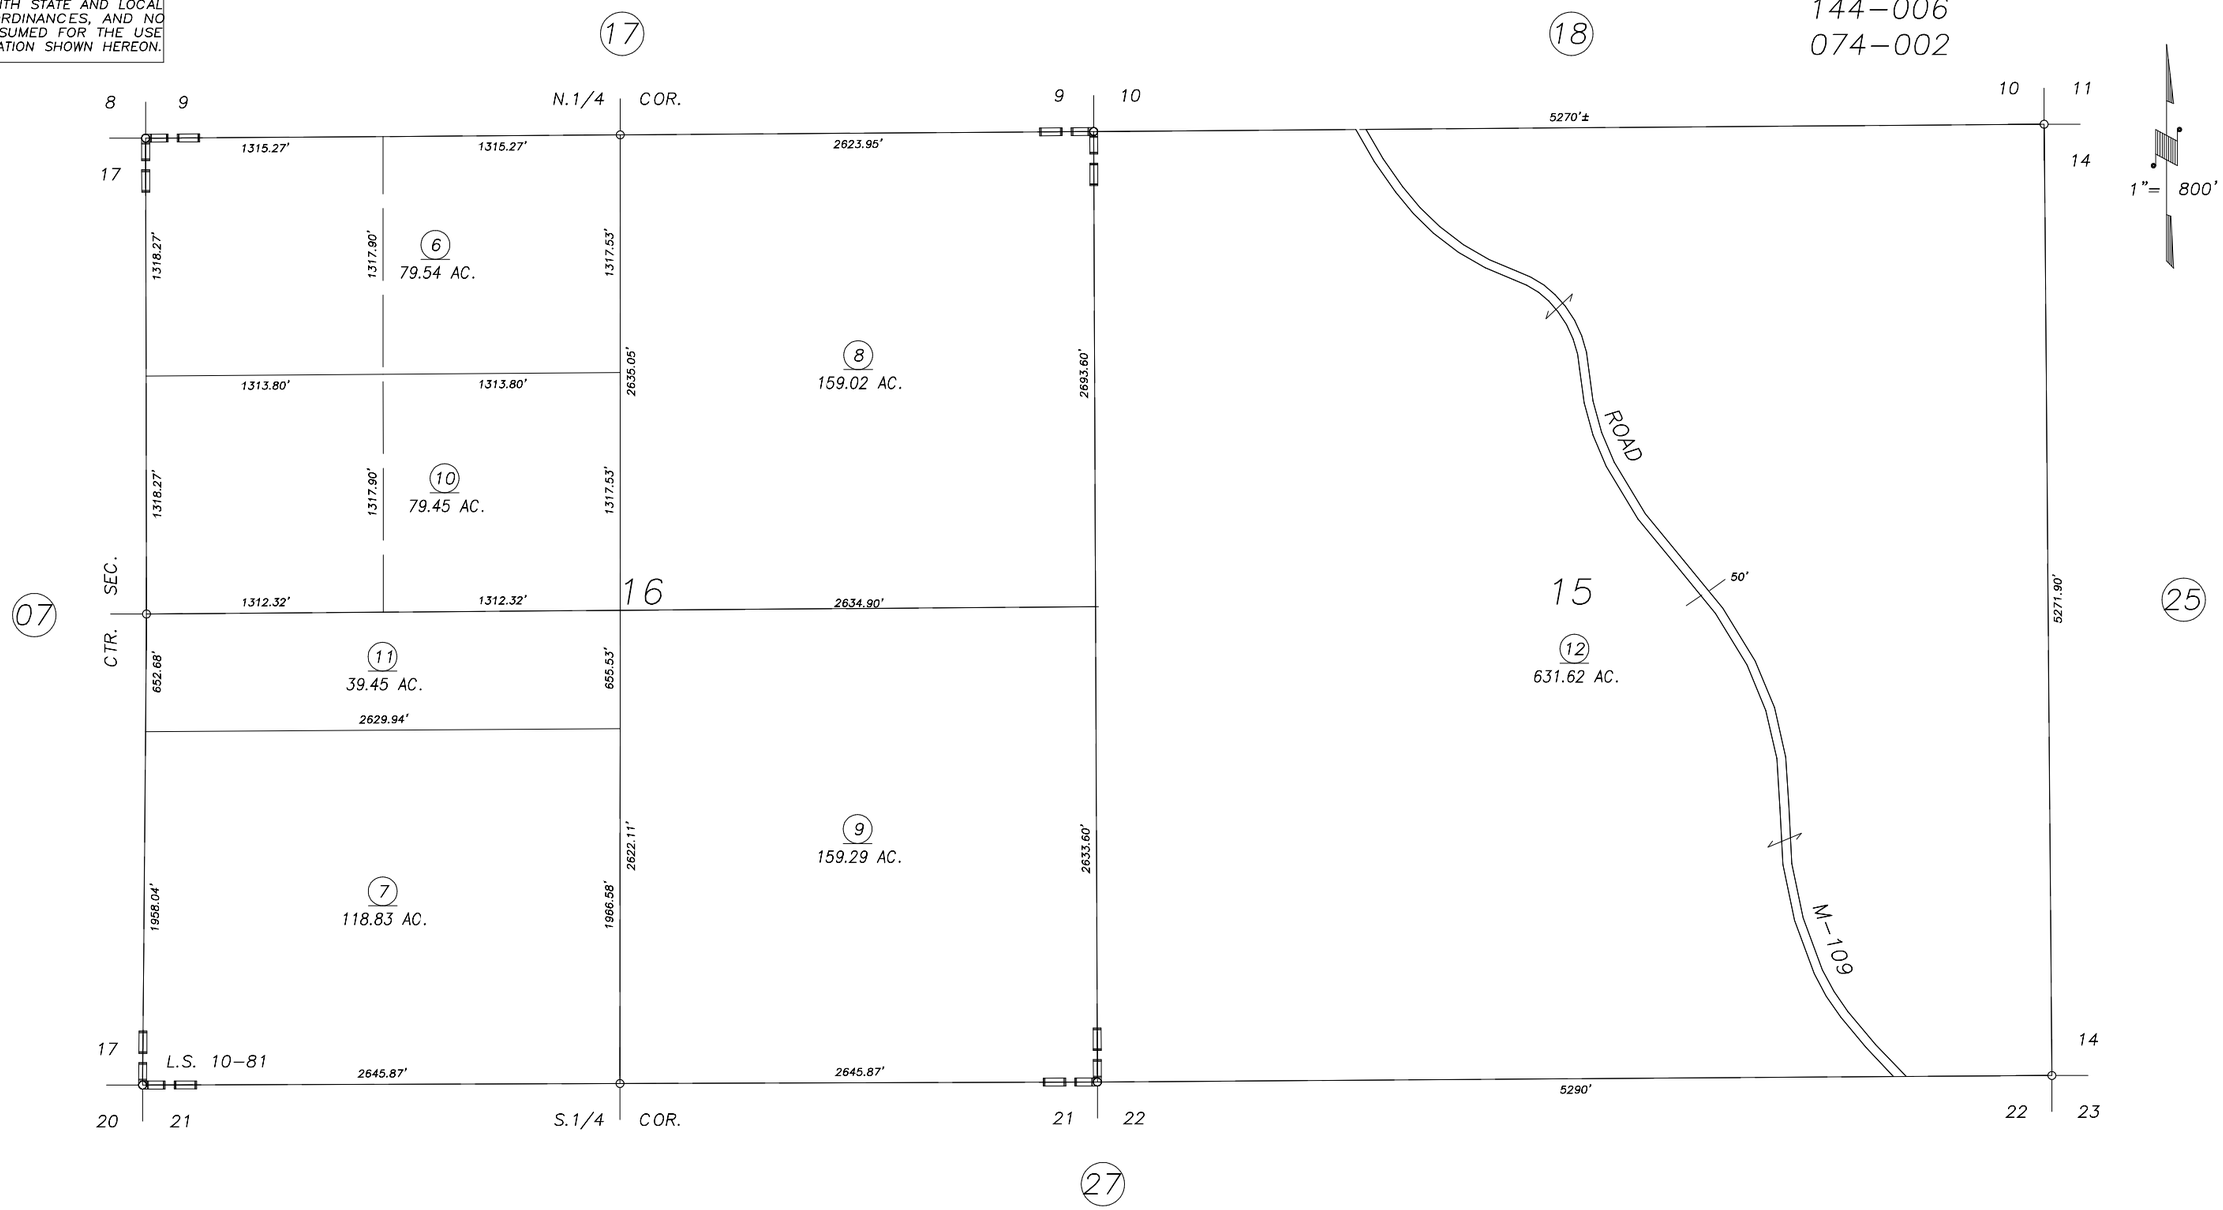

RECORD OF SURVEY, L.S. 10-81

INTERNAL REVIEW	09/14/99	JGM
REVISION	DATE	BY

ASSESSOR'S MAPS BK. 323 , PG. 01 .
COUNTY OF TULARE, CALIF.

NOTE: Assessor's Block Numbers Shown in Ellipses
Assessor's Parcel Numbers Shown in Circles

00/01