DISCLAIMER

THIS MAP WAS PREPARED FOR LOCAL PROPERTY ASSESSMENT PURPOSES ONLY. THE PARCELS SHOWN HEREON MAY NOT COMPLY WITH STATE AND LOCAL SUBDIVISION ORDINANCES. NO LIABILITY IS ASSUMED FOR THE USE OF THE INFORMATION HEREON.

REVISED: 11/08/2012
REASON: 2012-0054715
CAD TECH: ASG

SEC'S. 19 & 20, T.23S., R.28E., M.D.B.&M.

TAX CODE AREA **323-06**

074-002
074-001

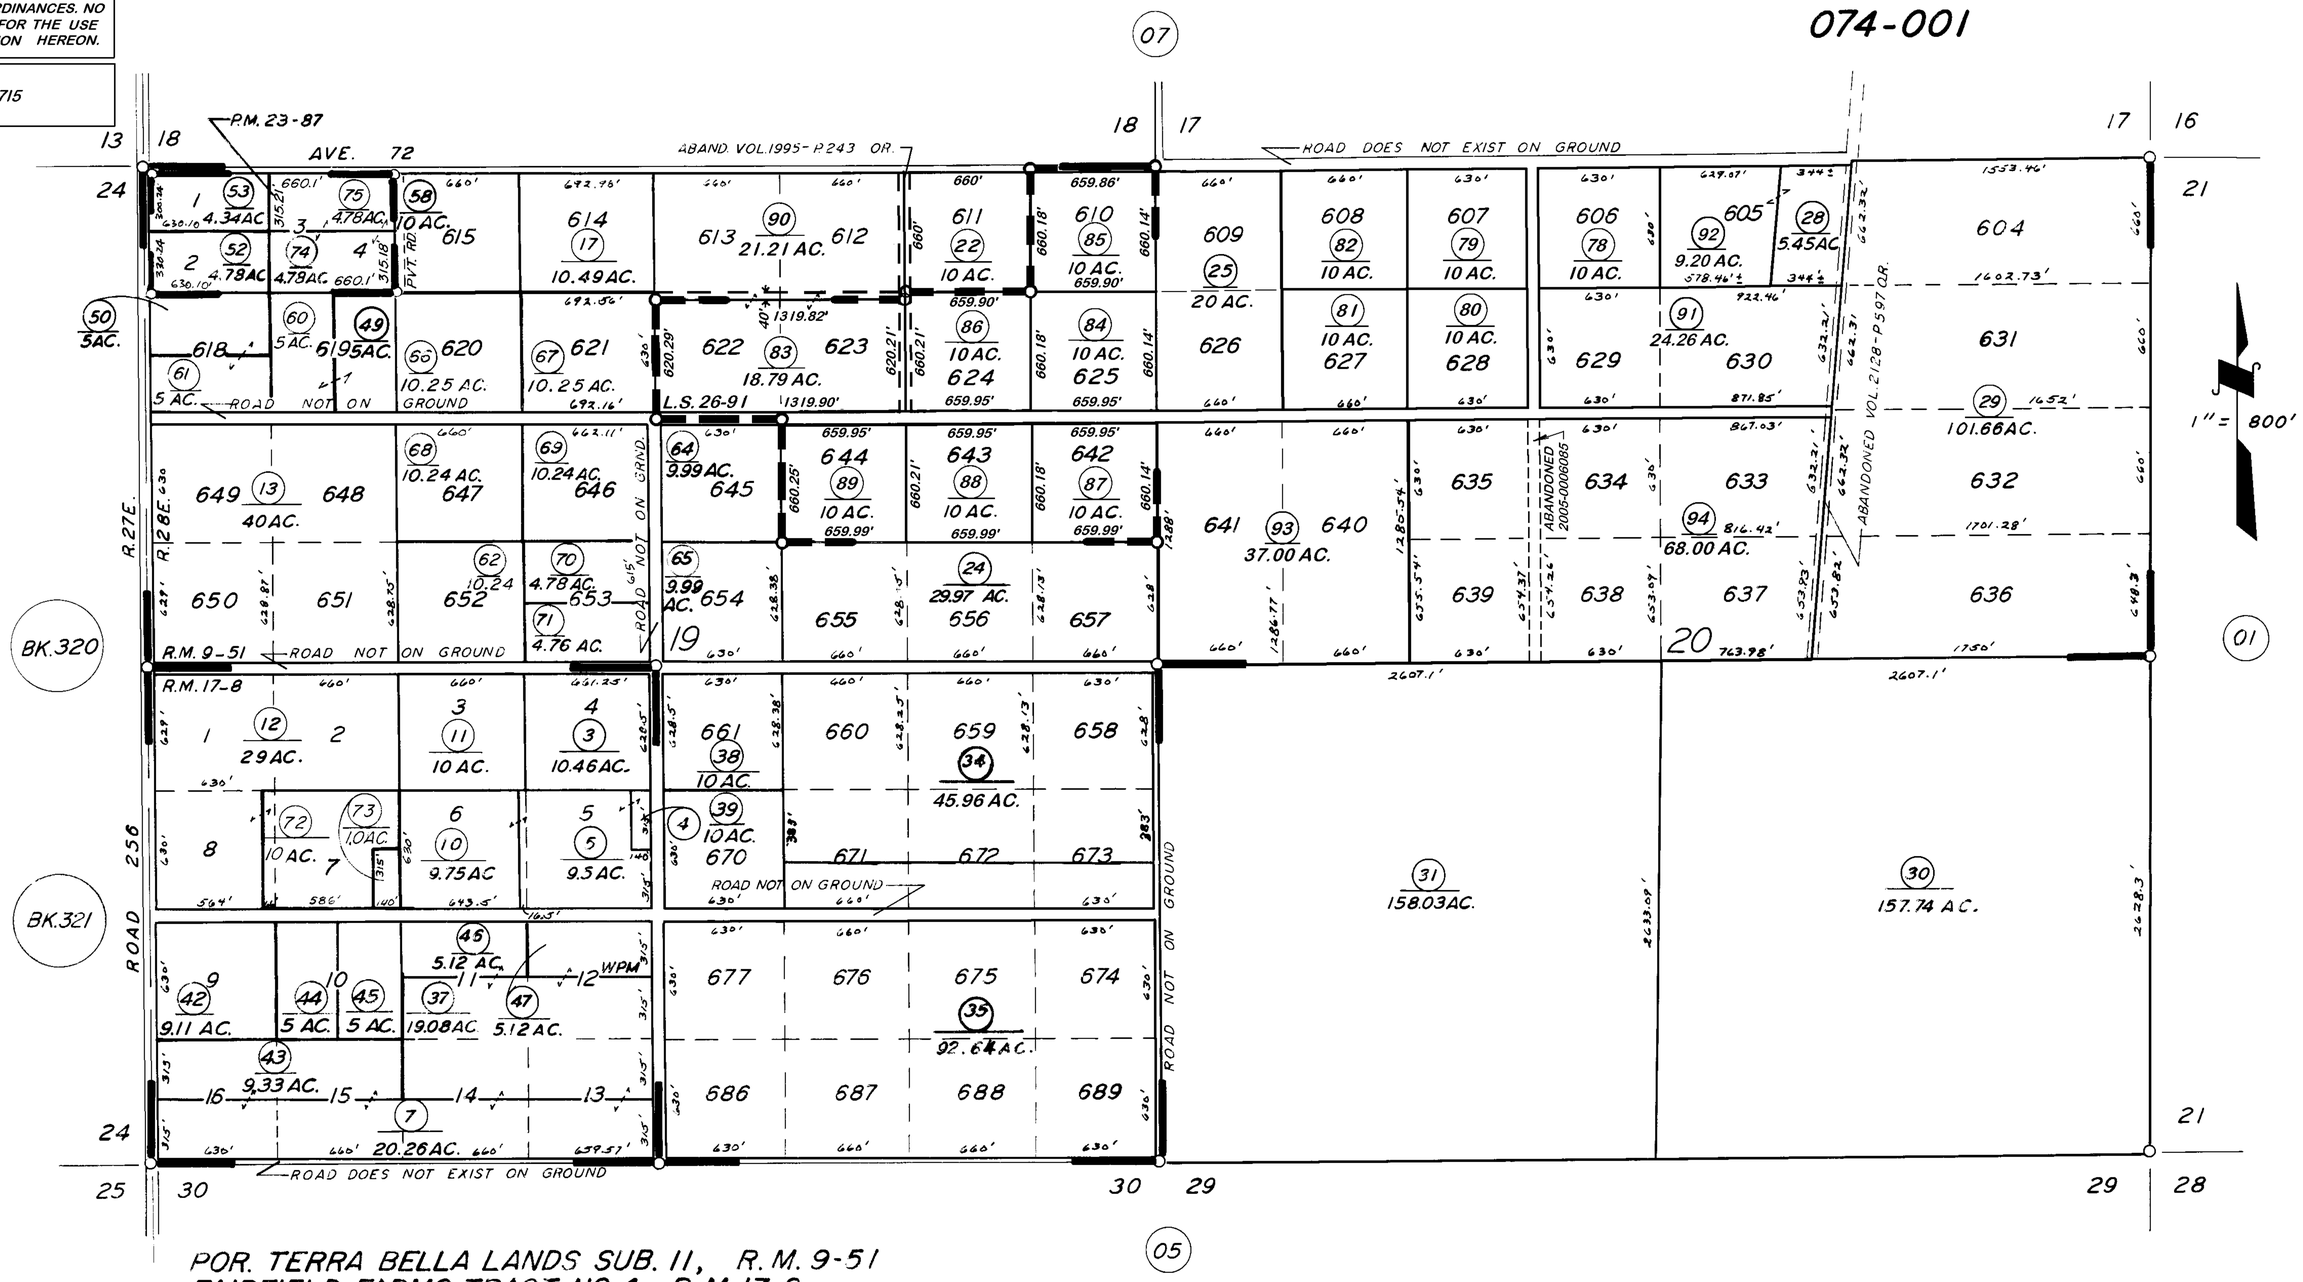

POR. TERRA BELLA LANDS SUB. 11, R.M. 9-51
FAIRFIELD FARMS TRACT NO. 4, R.M. 17-8
PARCEL MAP 2286, P.M. 23-87
RECORD OF SURVEY, L.S. 26-91

VICINITY OF TERRA BELLA

ASSESSOR'S MAPS BK. **323,** PG. **06.**
COUNTY OF TULARE, CALIF.

NOTE — ASSESSOR'S BLOCK NUMBERS SHOWN IN ELLIPSES
ASSESSOR'S PARCEL NUMBERS SHOWN IN CIRCLES