DISCLAIMER

THIS MAP WAS PREPARED FOR LOCAL PROPERTY ASSESSMENT PURPOSES ONLY. THE PARCELS SHOWN HEREON MAY NOT COMPLY WITH STATE AND LOCAL SUBDIVISION ORDINANCES. NO LIABILITY IS ASSUMED FOR THE USE OF THE INFORMATION HEREON.

REVISED: 02/02/2012
REASON: 1977 - 0040177
CAD TECH: JRS

N½ OF SEC. 5, T. 23 S., R. 28 E., M.D.B. & M.

TAX CODE AREA 144-006

323-09

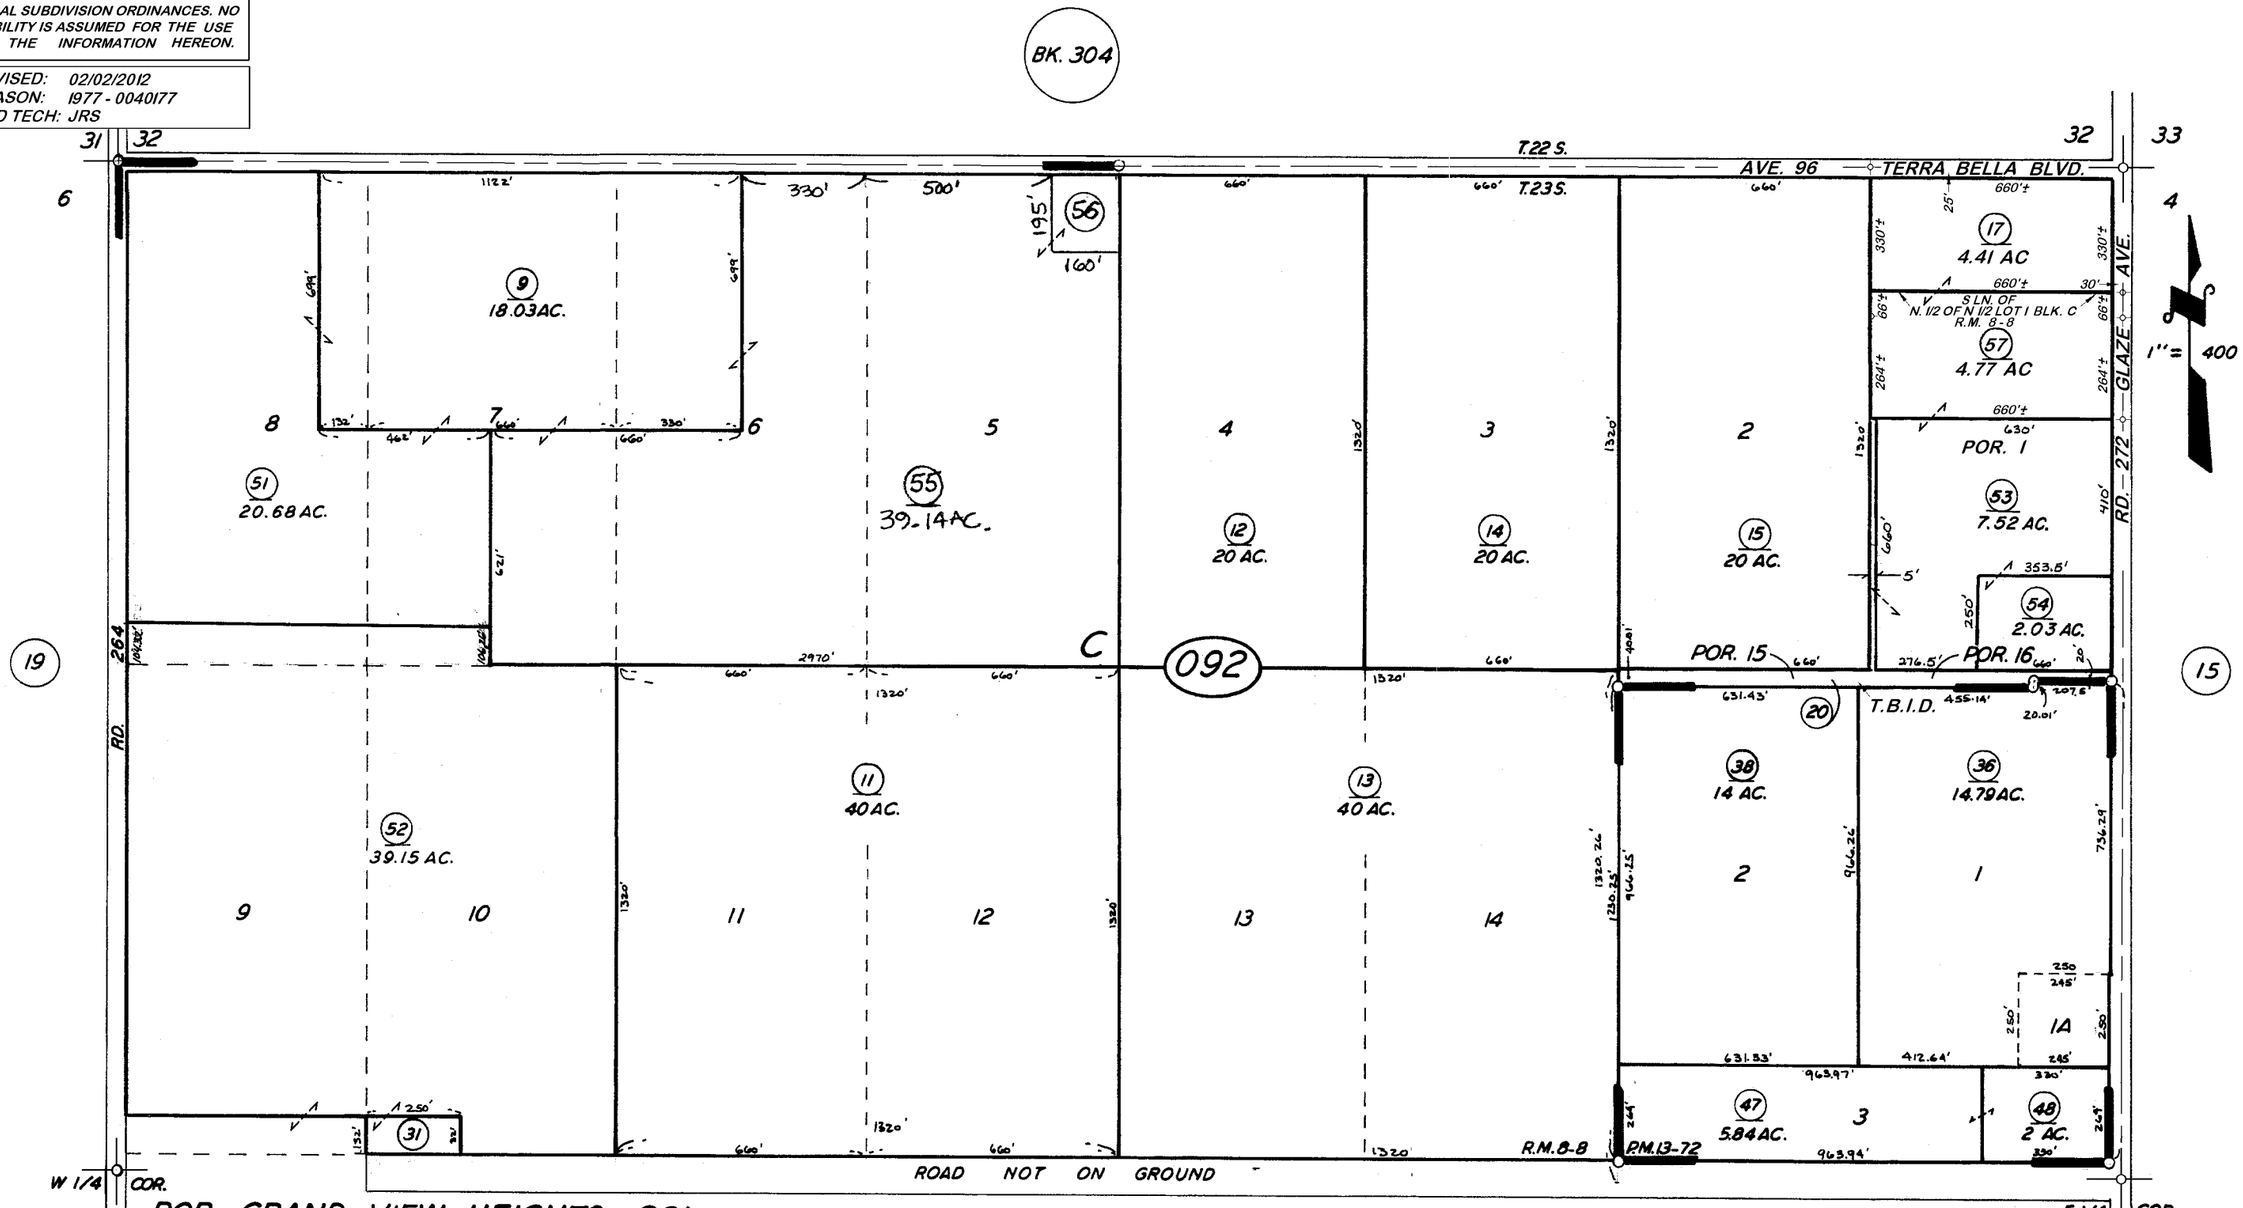

POR. GRAND VIEW HEIGHTS COL
PARCEL MAP 1271 P.M. 13-72 · R.M. 8-8

ASSESSOR'S MAPS BK. 323 PG. 09
COUNTY OF TULARE, CALIF.

NOTE—ASSESSOR'S BLOCK NUMBERS SHOWN IN ELLIPSES
ASSESSOR'S PARCEL NUMBERS SHOWN IN CIRCLES