DISCLAIMER

THIS MAP WAS PREPARED FOR LOCAL PROPERTY ASSESSMENT PURPOSES ONLY. THE PARCELS SHOWN HEREON MAY NOT COMPLY WITH STATE AND LOCAL SUBDIVISION ORDINANCES. NO LIABILITY IS ASSUMED FOR THE USE OF THE INFORMATION HEREON.

REVISED: 06/26/2008
REASON: 2007-0023853
CAD TECH: MLC

N½ OF SEC.6, T.23S., R.28E., & POR. SW ¼ OF SEC. 31, T.22S., R.28E., M.D.B & M.

TAX CODE AREA 144-001 144-006

323-19

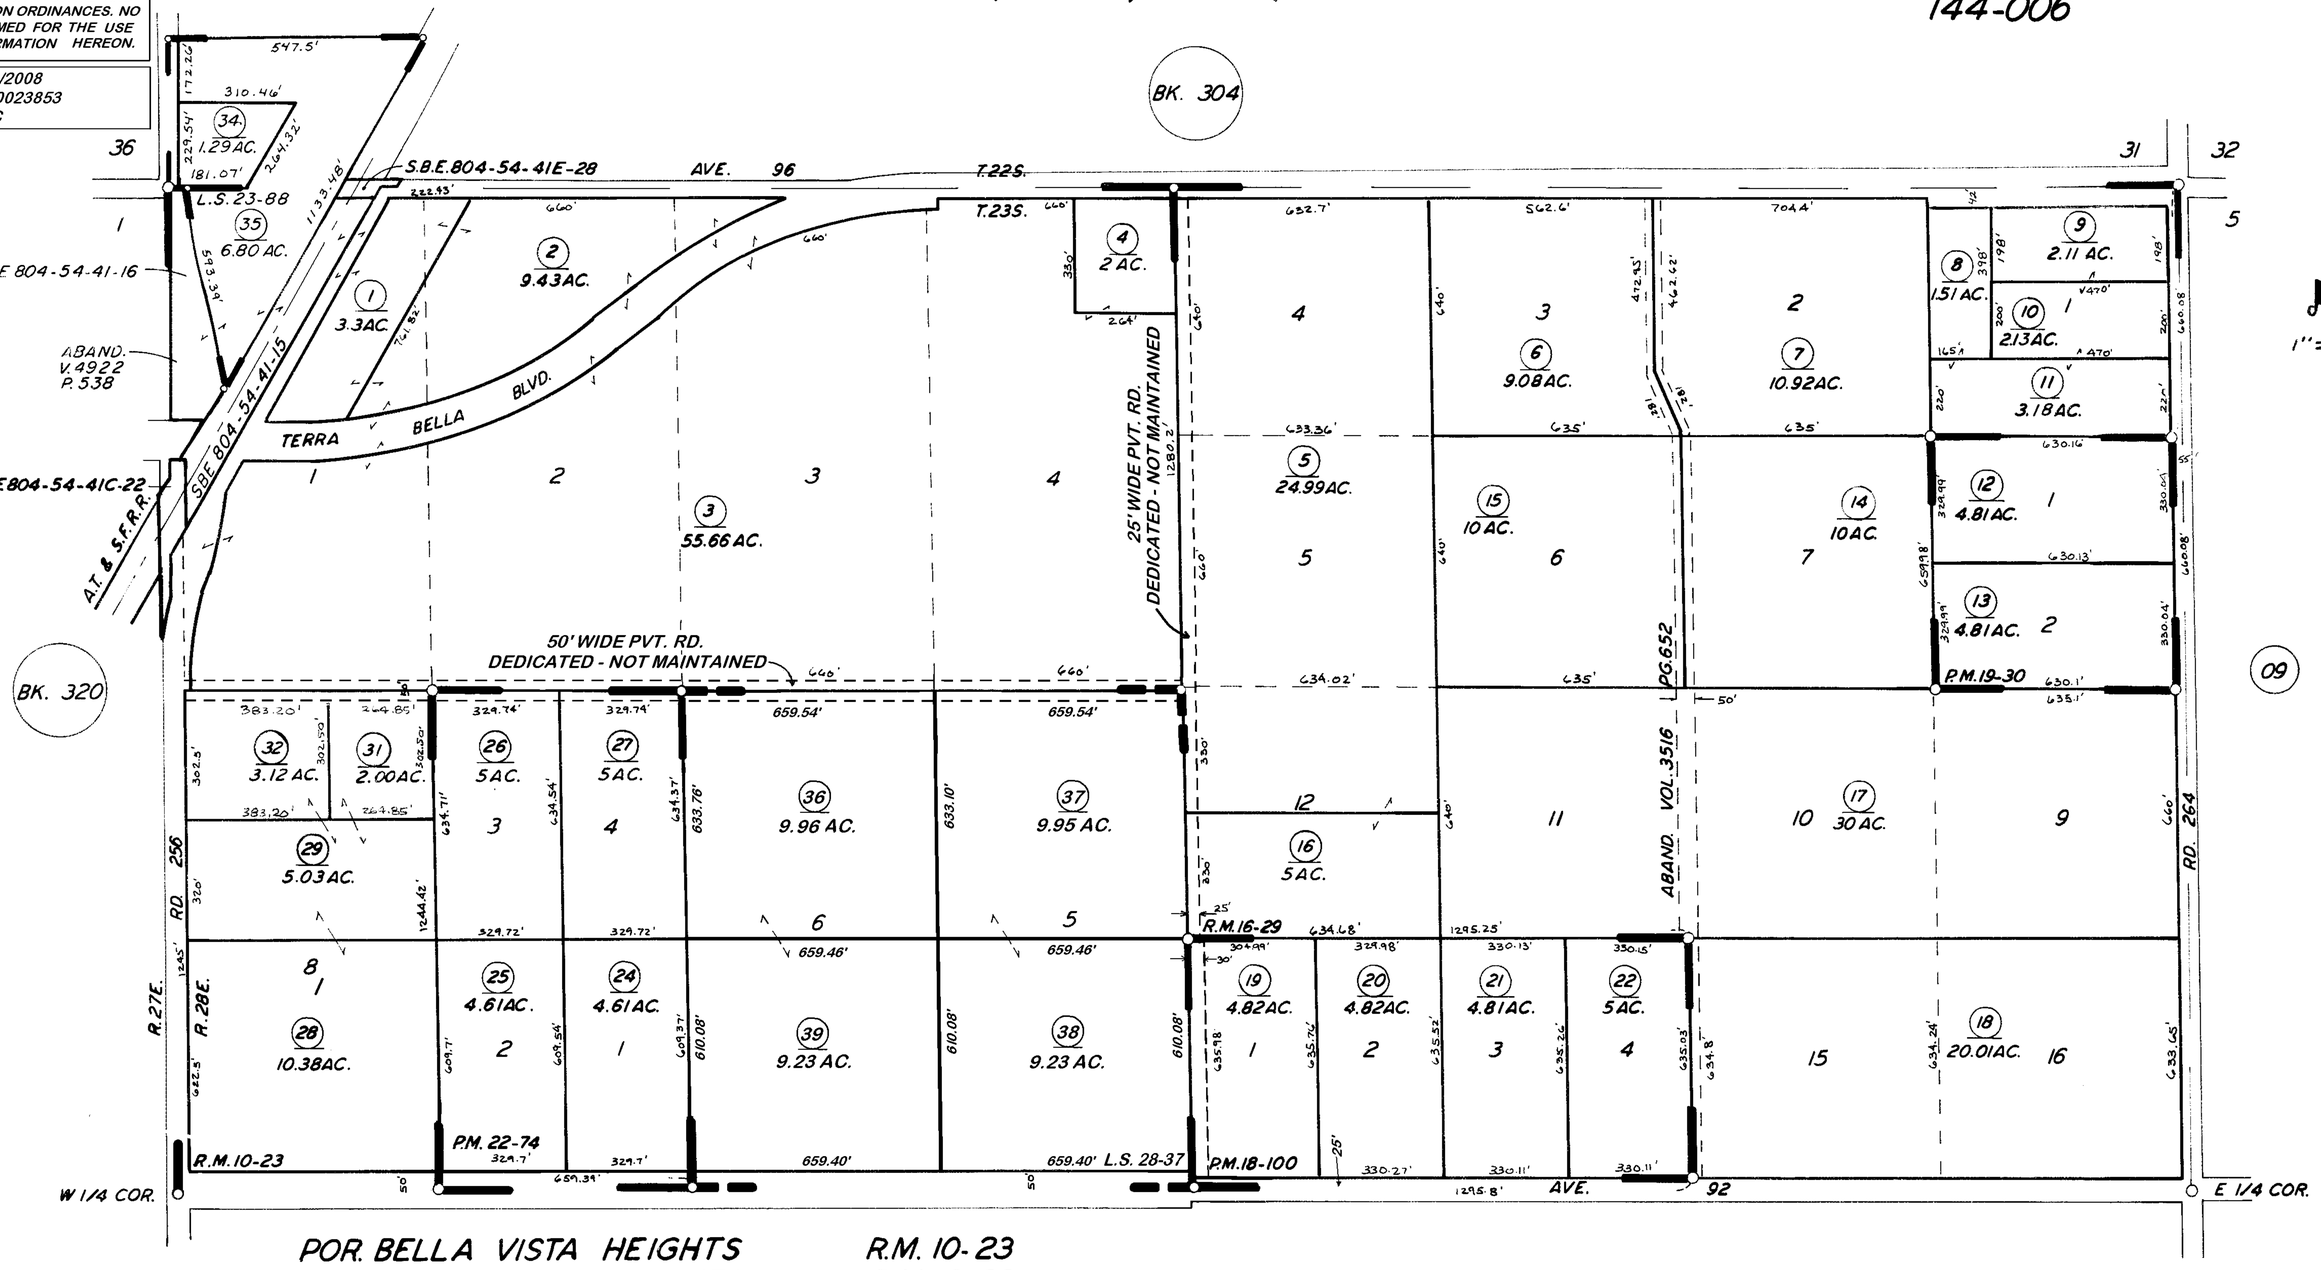

POR. BELLA VISTA HEIGHTS — R.M. 10-23
POR. SIERRA VISTA HEIGHTS — R.M. 16-29
PARCEL MAP 1799 — P.M. 18-100
PARCEL MAP 1829 — P.M. 19-30
PARCEL MAP 2173 — P.M. 22-74
RECORD OF SURVEY — L.S. 23-88
RECORD OF SURVEY — L.S. 28-37

ASSESSOR'S MAPS BK. 323 PG. 19
COUNTY OF TULARE, CALIF.

NOTE—ASSESSOR'S BLOCK NUMBERS SHOWN IN ELLIPSES
ASSESSOR'S PARCEL NUMBERS SHOWN IN CIRCLES