POR. SEC. 35 & ALL SEC. 36, T.23S., R.30E., M.D.B.&M.

TAX CODE AREA 325-21

95-001

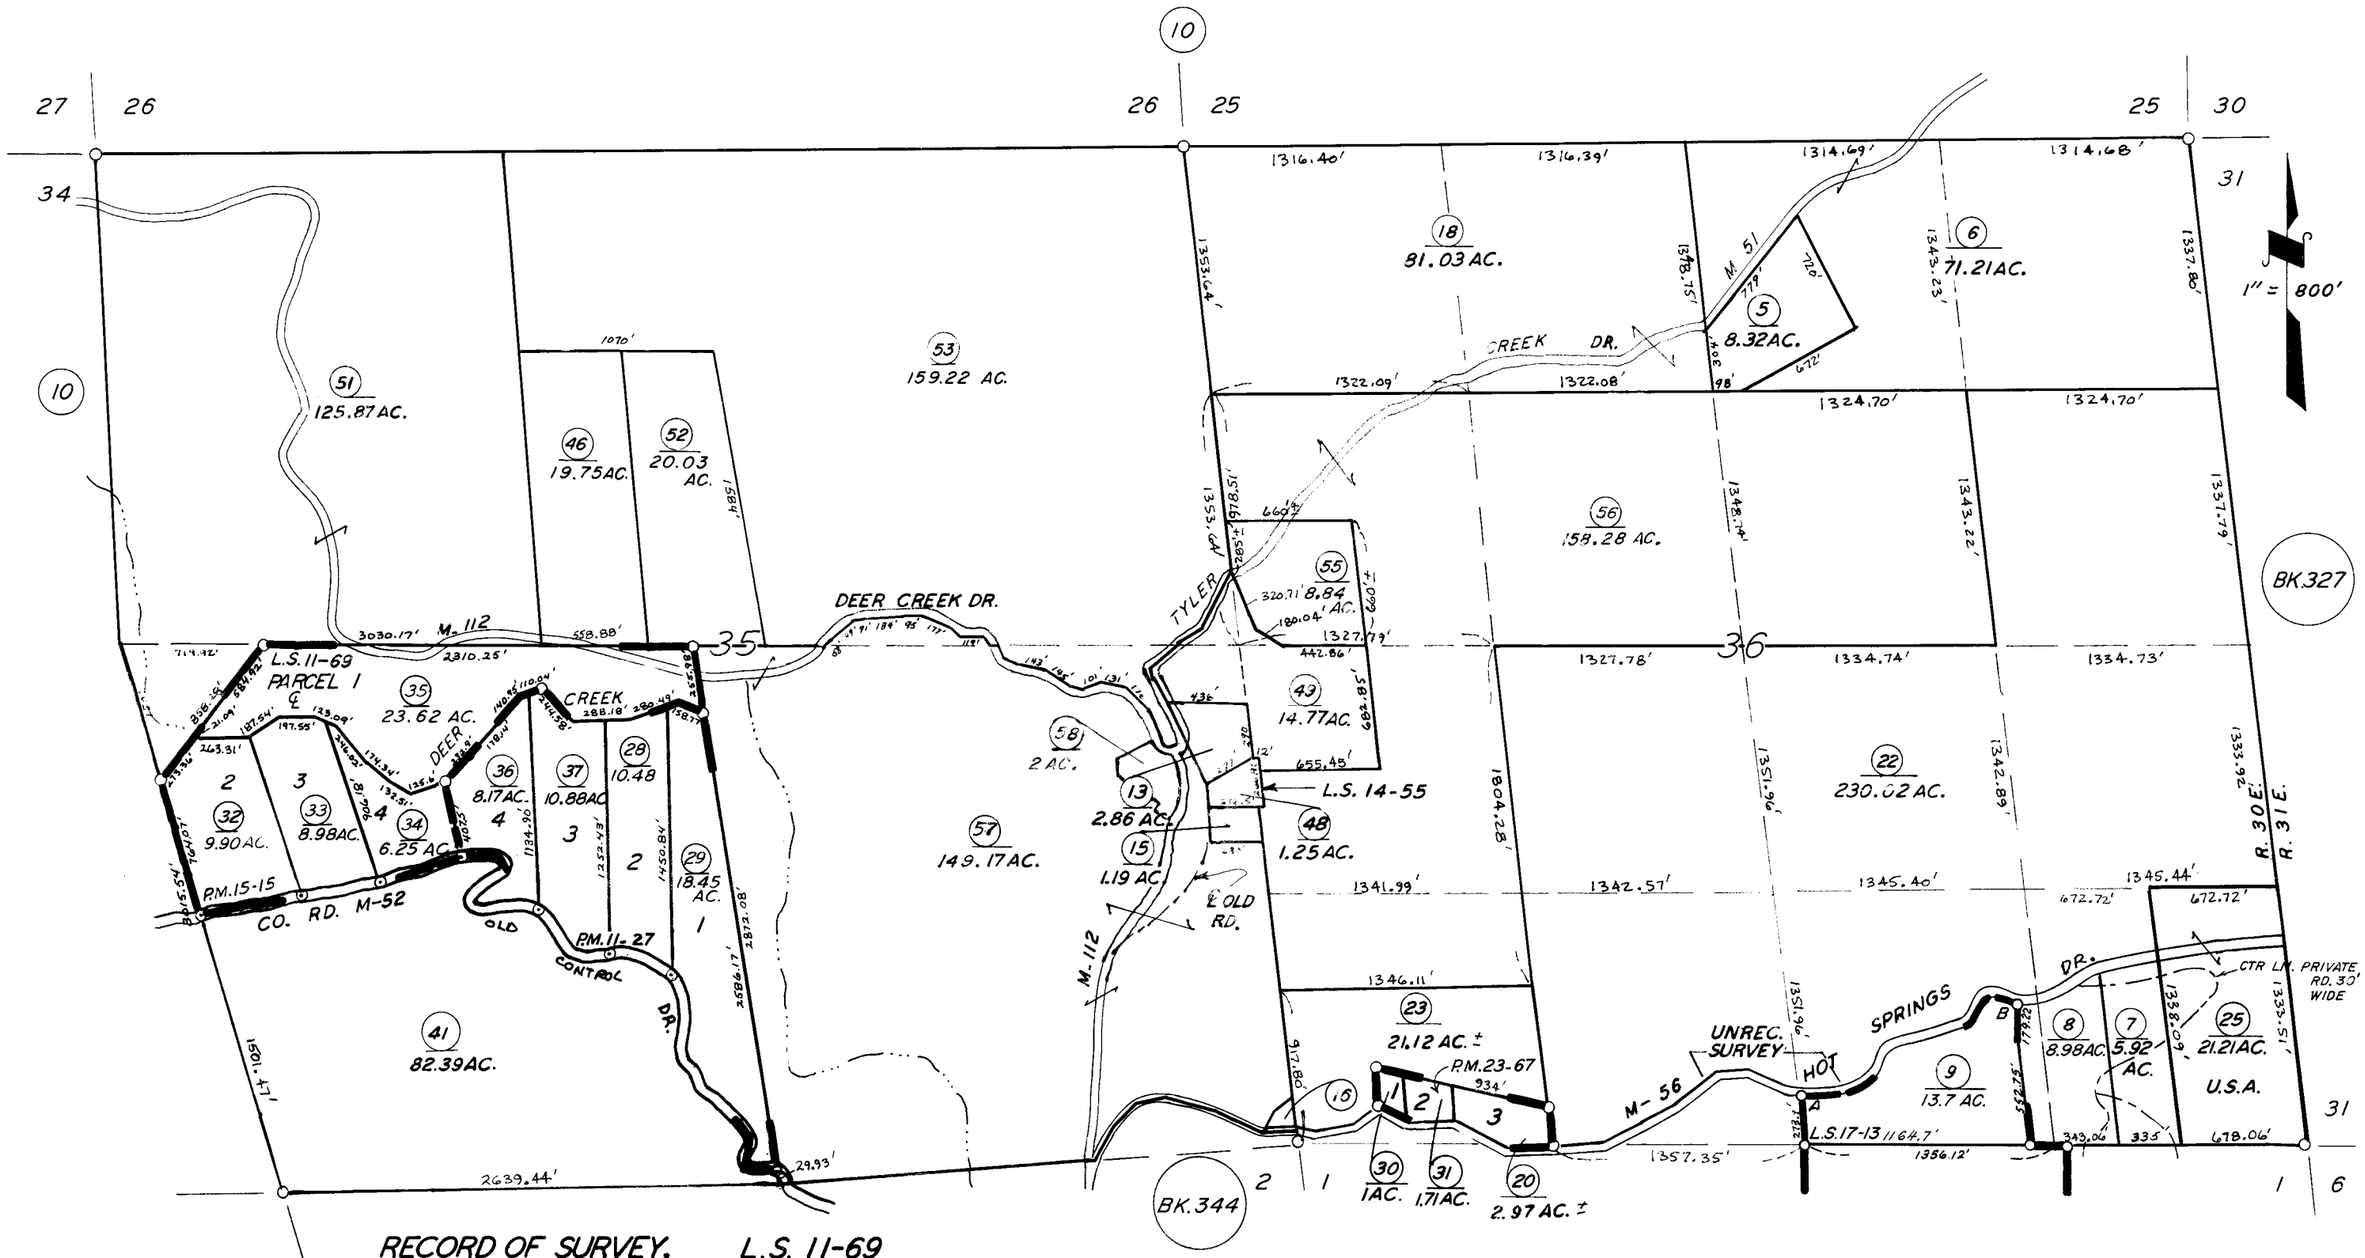

RECORD OF SURVEY, L.S. 11-69
PARCEL MAP 1026, P.M. 11-27 POR. RECORD OF SURVEY, L.S. 17-13
PARCEL MAP 2266, P.M. 23-67
PUBLIC WORKS SURVEY, UNREC.(M-56E)
PARCEL MAP 1414, P.M. 15-15
RECORD OF SURVEY, L.S. 14-55
RECORD OF SURVEY, L.S. 14-95 (SEC. 36)

ASSESSOR'S MAPS BK. 325, PG. 21.

COUNTY OF TULARE, CALIF.

NOTE – ASSESSOR'S BLOCK NUMBERS SHOWN IN ELLIPSES
ASSESSOR'S PARCEL NUMBERS SHOWN IN CIRCLES