DISCLAIMER

THIS MAP WAS PREPARED FOR LOCAL PROPERTY ASSESSMENT PURPOSES ONLY AND THE PARCELS SHOWN HEREON MAY NOT COMPLY WITH STATE AND LOCAL SUBDIVISION ORDINANCES, AND NO LIABILITY IS ASSUMED FOR THE USE OF THE INFORMATION SHOWN HEREON.

POR. SEC. 13 & 24 T.23S., R.36E. M.D.B.& M. AND POR. SEC 19 & 30 T.23S., R.37E., M.D.B.& M.

Tax Area Code 328-10
095-001

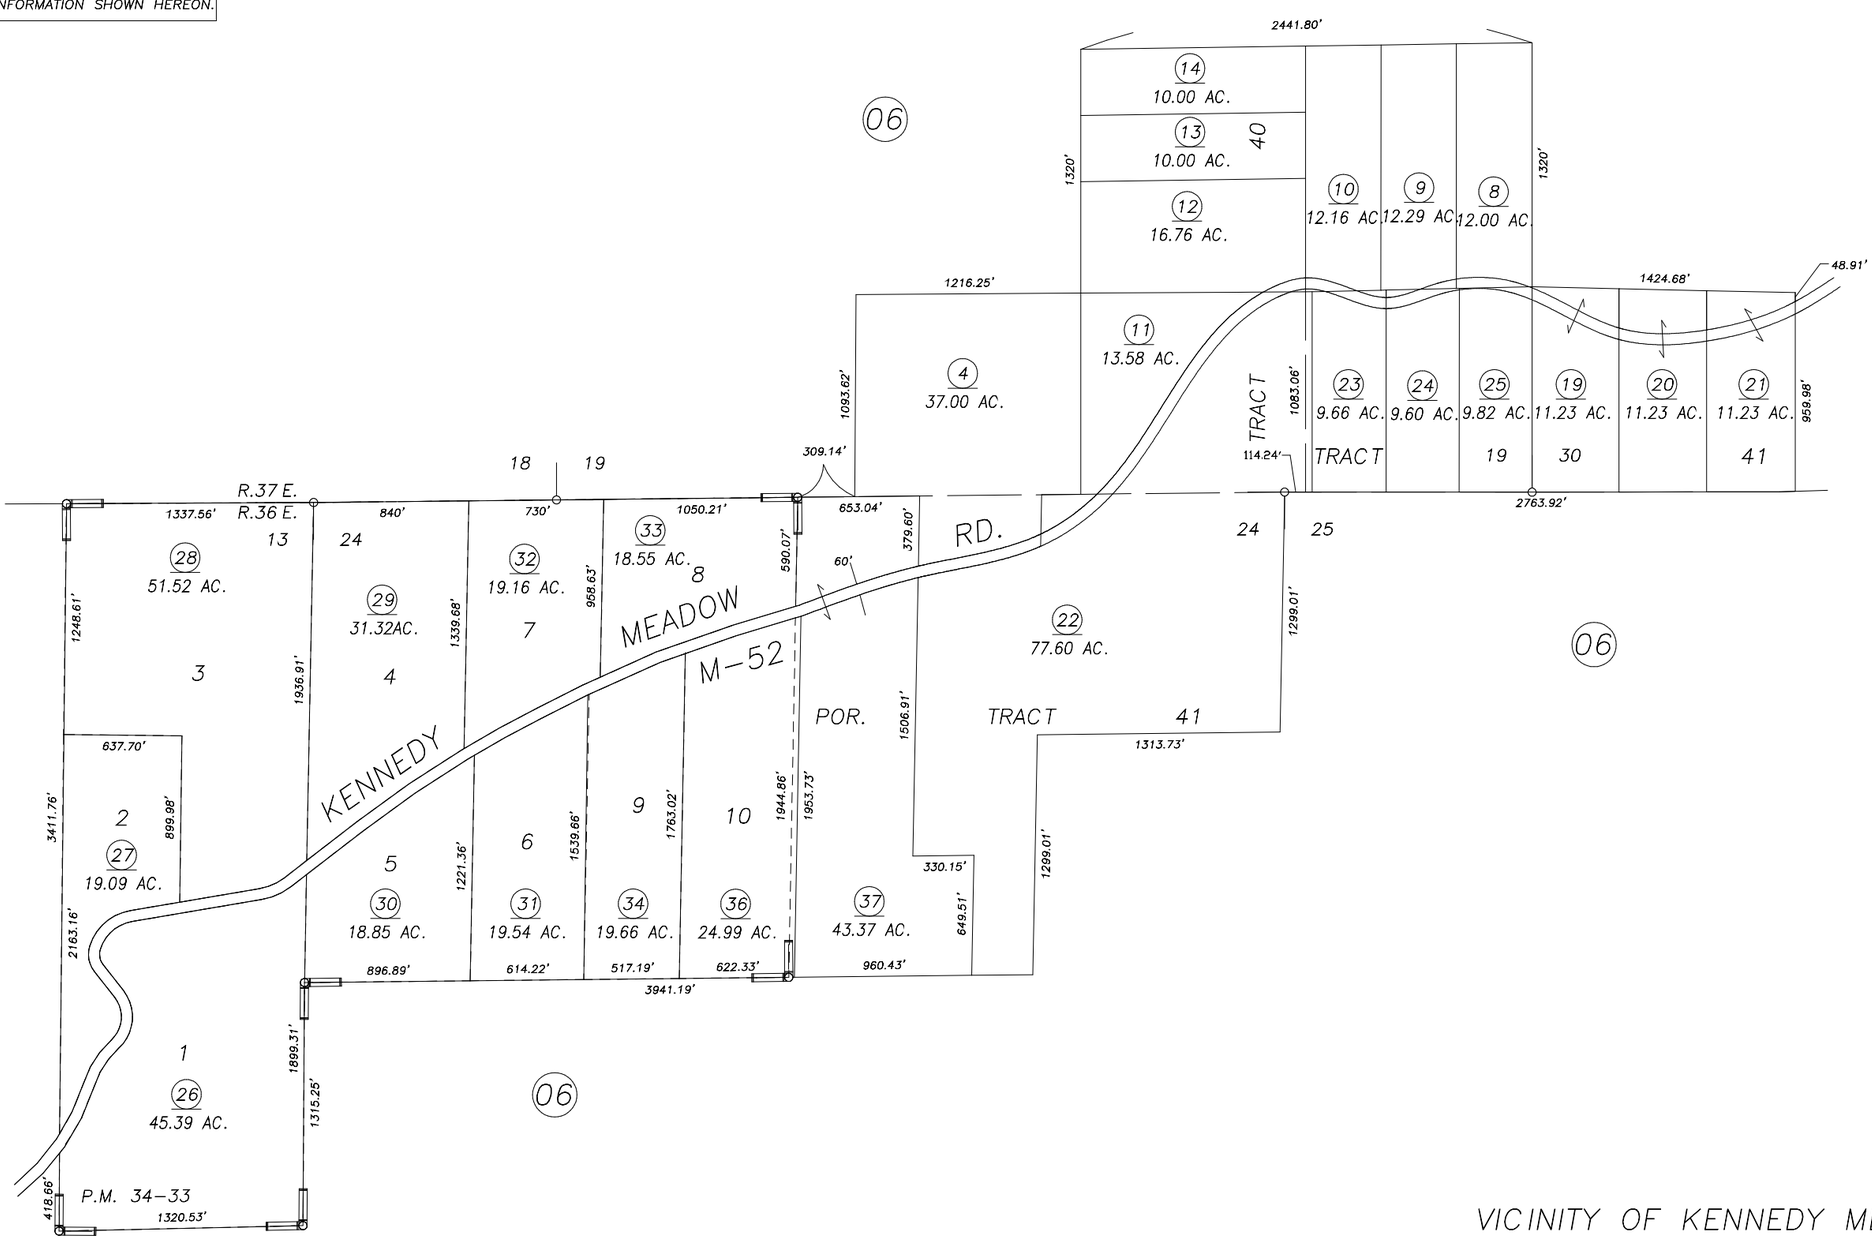

PARCEL MAP 3331, P.M. 34-33

VICINITY OF KENNEDY MEADOWS
ASSESSOR'S MAPS BK.328 , PG.10
COUNTY OF TULARE, CALIFORNIA, U.S.A.

NOTE: Assessor's Parcel Numbers Shown in Circles (1)
Assessor's Block Numbers Shown in Elipses (123)

REVISION	DATE	TECH
2011-0076084	2/1/2013	CMB