DISCLAIMER

THIS MAP WAS PREPARED FOR LOCAL PROPERTY ASSESSMENT PURPOSES ONLY AND THE PARCELS SHOWN HEREON MAY NOT COMPLY WITH STATE AND LOCAL SUBDIVISION ORDINANCES, AND NO LIABILITY IS ASSUMED FOR THE USE OF THE INFORMATION SHOWN HEREON.

S1/2 SEC.9, T.24S., R.24E., M.D.B.&M.

Tax Area Code 333-34
052-002
052-004

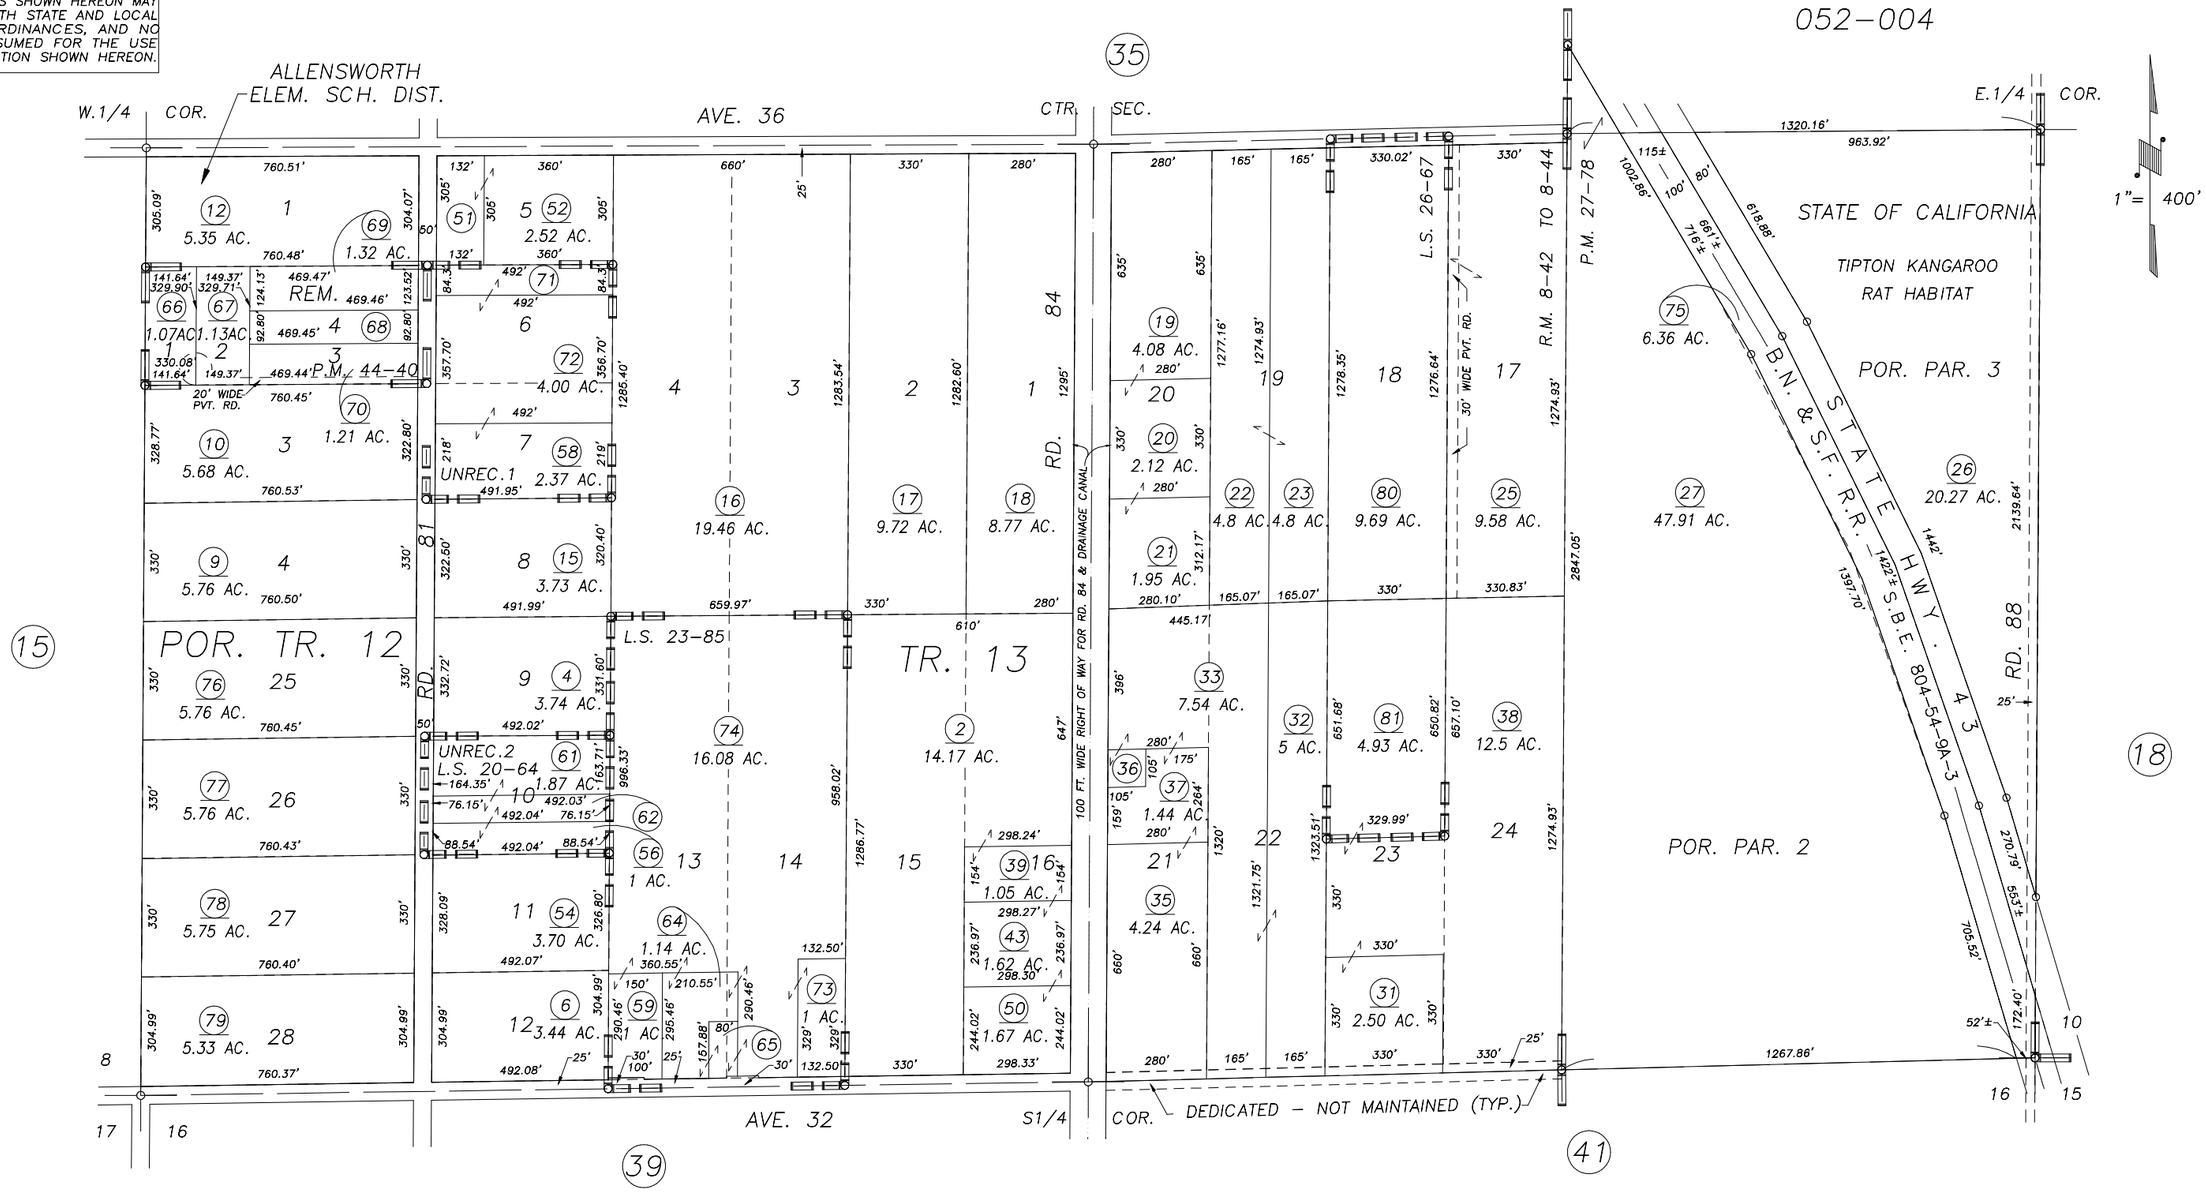

PARCEL MAP 4336, P.M. 44-40
POR. CALIF. COL. & HOME PROMOTING ASSOC., R.M. 8-42 TO 44
POR PARCEL MAP 2677, P.M. 27-78
LUKENS SURVEY, UNREC.1,
HARRISON SURVEY, UNREC.2
RECORD OF SURVEY, L.S. 20-64
RECORD OF SURVEY, 23-85
POR. RECORD OF SURVEY, L.S. 26-67

VICINITY OF ALLENSWORTH
ASSESSOR'S MAPS BK.333 , PG.34
COUNTY OF TULARE, STATE OF CALIFORNIA, U.S.A.

NOTE: Assessor's Parcel Numbers Shown in Circles (1)
Assessor's Block Numbers Shown in Elipses (123)

REVISION	DATE	TECH
ADD UNREC. SURVEY	05/27/2008	KMS