DISCLAIMER

THIS MAP WAS PREPARED FOR LOCAL PROPERTY ASSESSMENT PURPOSES ONLY AND THE PARCELS SHOWN HEREON MAY NOT COMPLY WITH STATE AND LOCAL SUBDIVISION ORDINANCES, AND NO LIABILITY IS ASSUMED FOR THE USE OF THE INFORMATION SHOWN HEREON.

S1/2 SEC.9, T.24S., R.24E., M.D.B.&M.

Tax Area Code 333–34
052–002
052–004

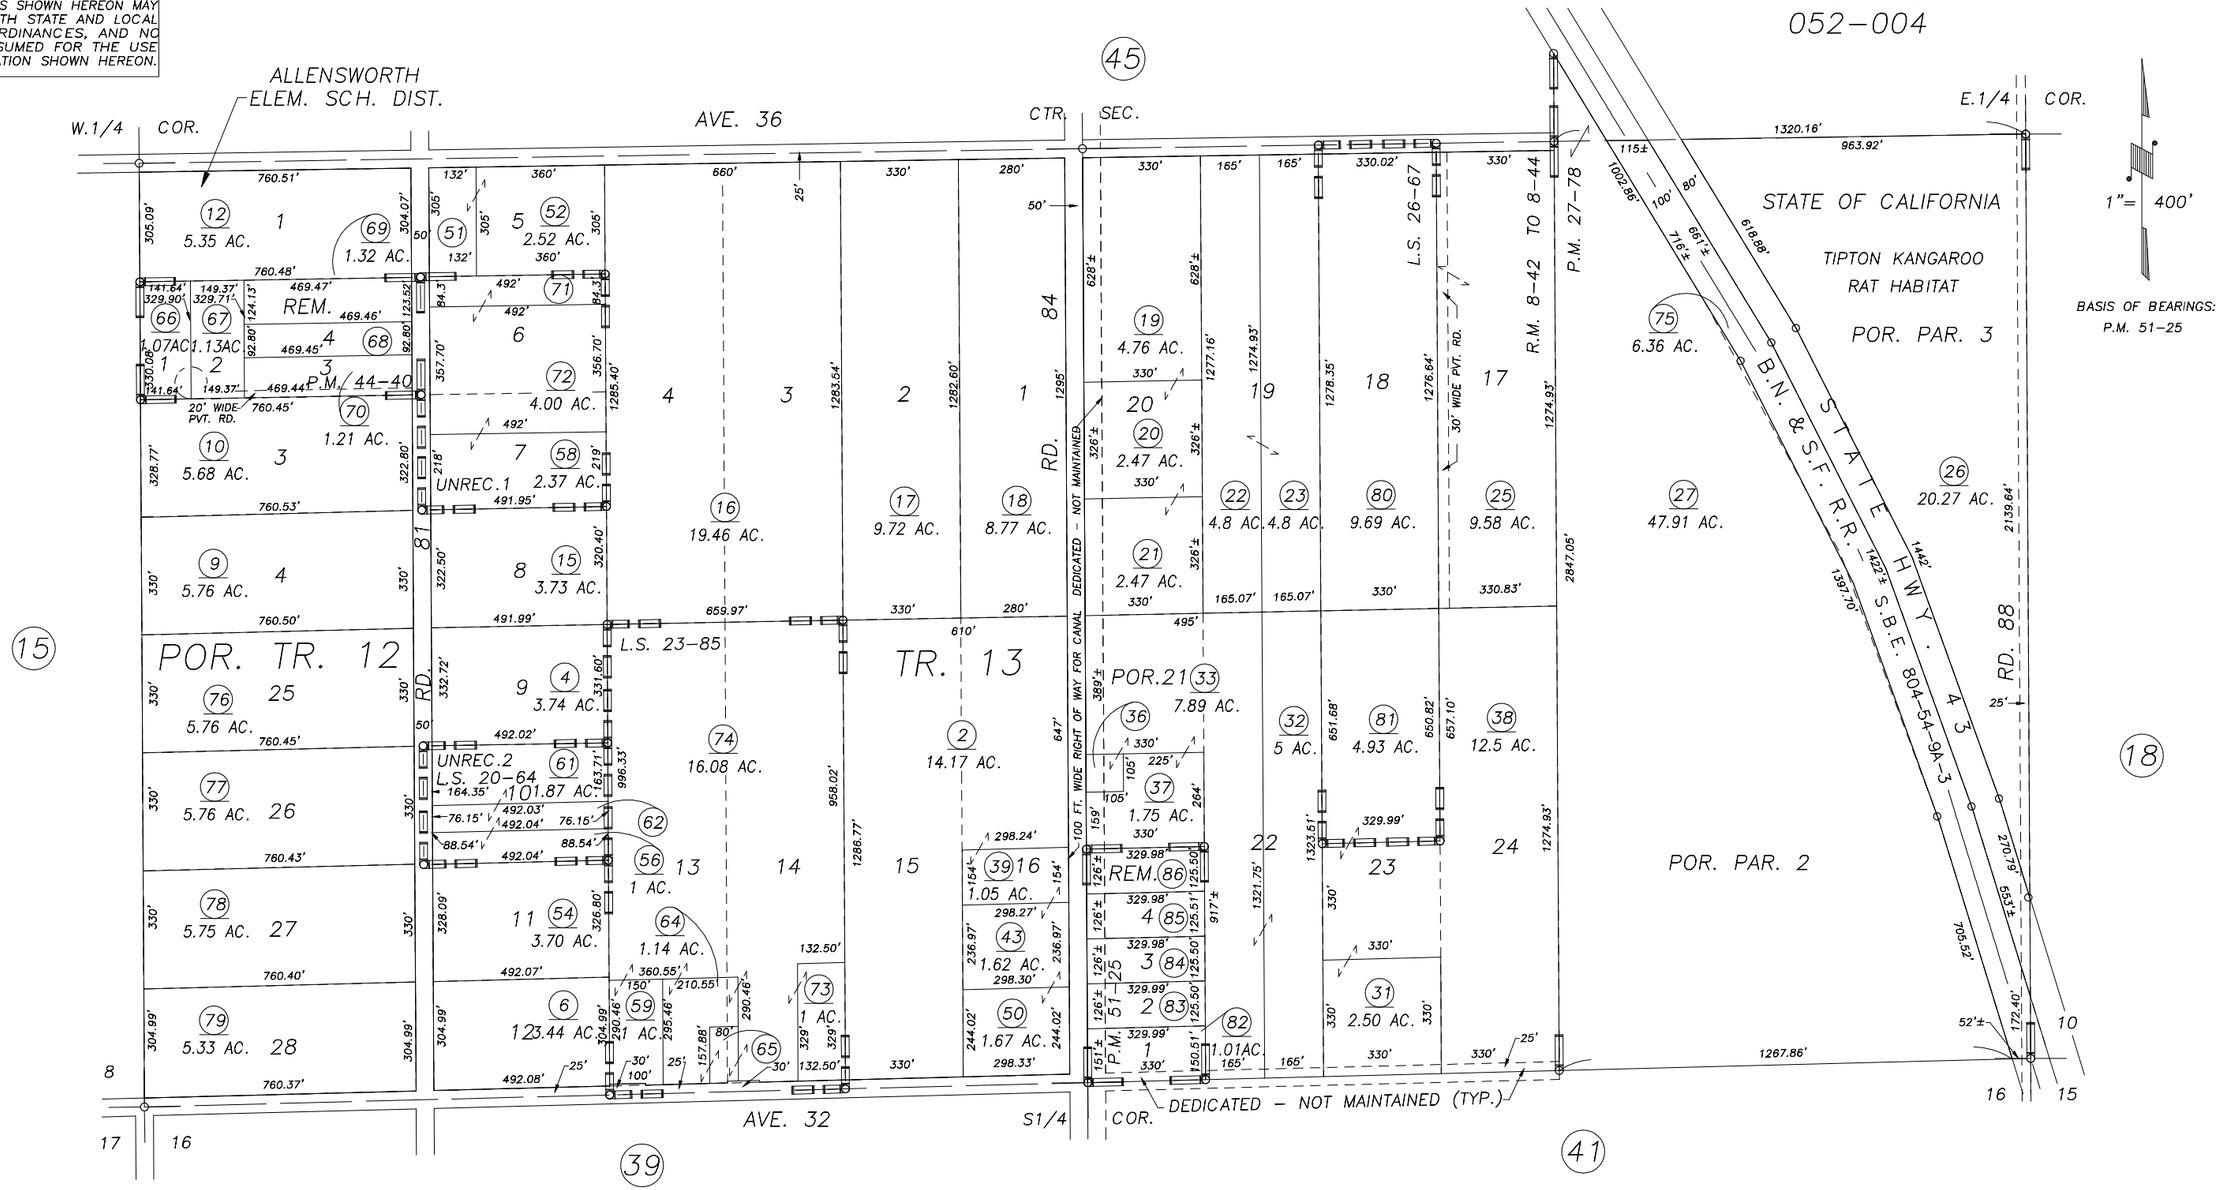

POR. CALIF. COL. & HOME PROMOTING ASSOC., R.M. 8–42 TO 44
PARCEL MAP 4336, P.M. 44–40
POR PARCEL MAP 2677, P.M. 27–78
LUKENS SURVEY, UNREC.1,
HARRISON SURVEY, UNREC.2
RECORD OF SURVEY, L.S. 20–64
RECORD OF SURVEY, 23–85
POR. RECORD OF SURVEY, L.S. 26–67 (POR. TR. 13, ETC.)
PARCEL MAP 5019, P.M. 51–25

VICINITY OF ALLENSWORTH
ASSESSOR'S MAPS BK.333 , PG.34
COUNTY OF TULARE, CALIFORNIA, U.S.A.

NOTE: Assessor's Parcel Numbers Shown in Circles (1)
Assessor's Block Numbers Shown in Elipses (123)

UPDATE ADJ. PAGE	11/08/2013	CMB
REVISION	DATE	TECH