S1/2 OF NW1/4 SEC.16, T.24S., R.24E., M.D.B.&M.

Tax Area Codes 333–40
052–002
052–004

DISCLAIMER

THIS MAP WAS PREPARED FOR LOCAL PROPERTY ASSESSMENT PURPOSES ONLY AND THE PARCELS SHOWN HEREON MAY NOT COMPLY WITH STATE AND LOCAL SUBDIVISION ORDINANCES, AND NO LIABILITY IS ASSUMED FOR THE USE OF THE INFORMATION SHOWN HEREON.

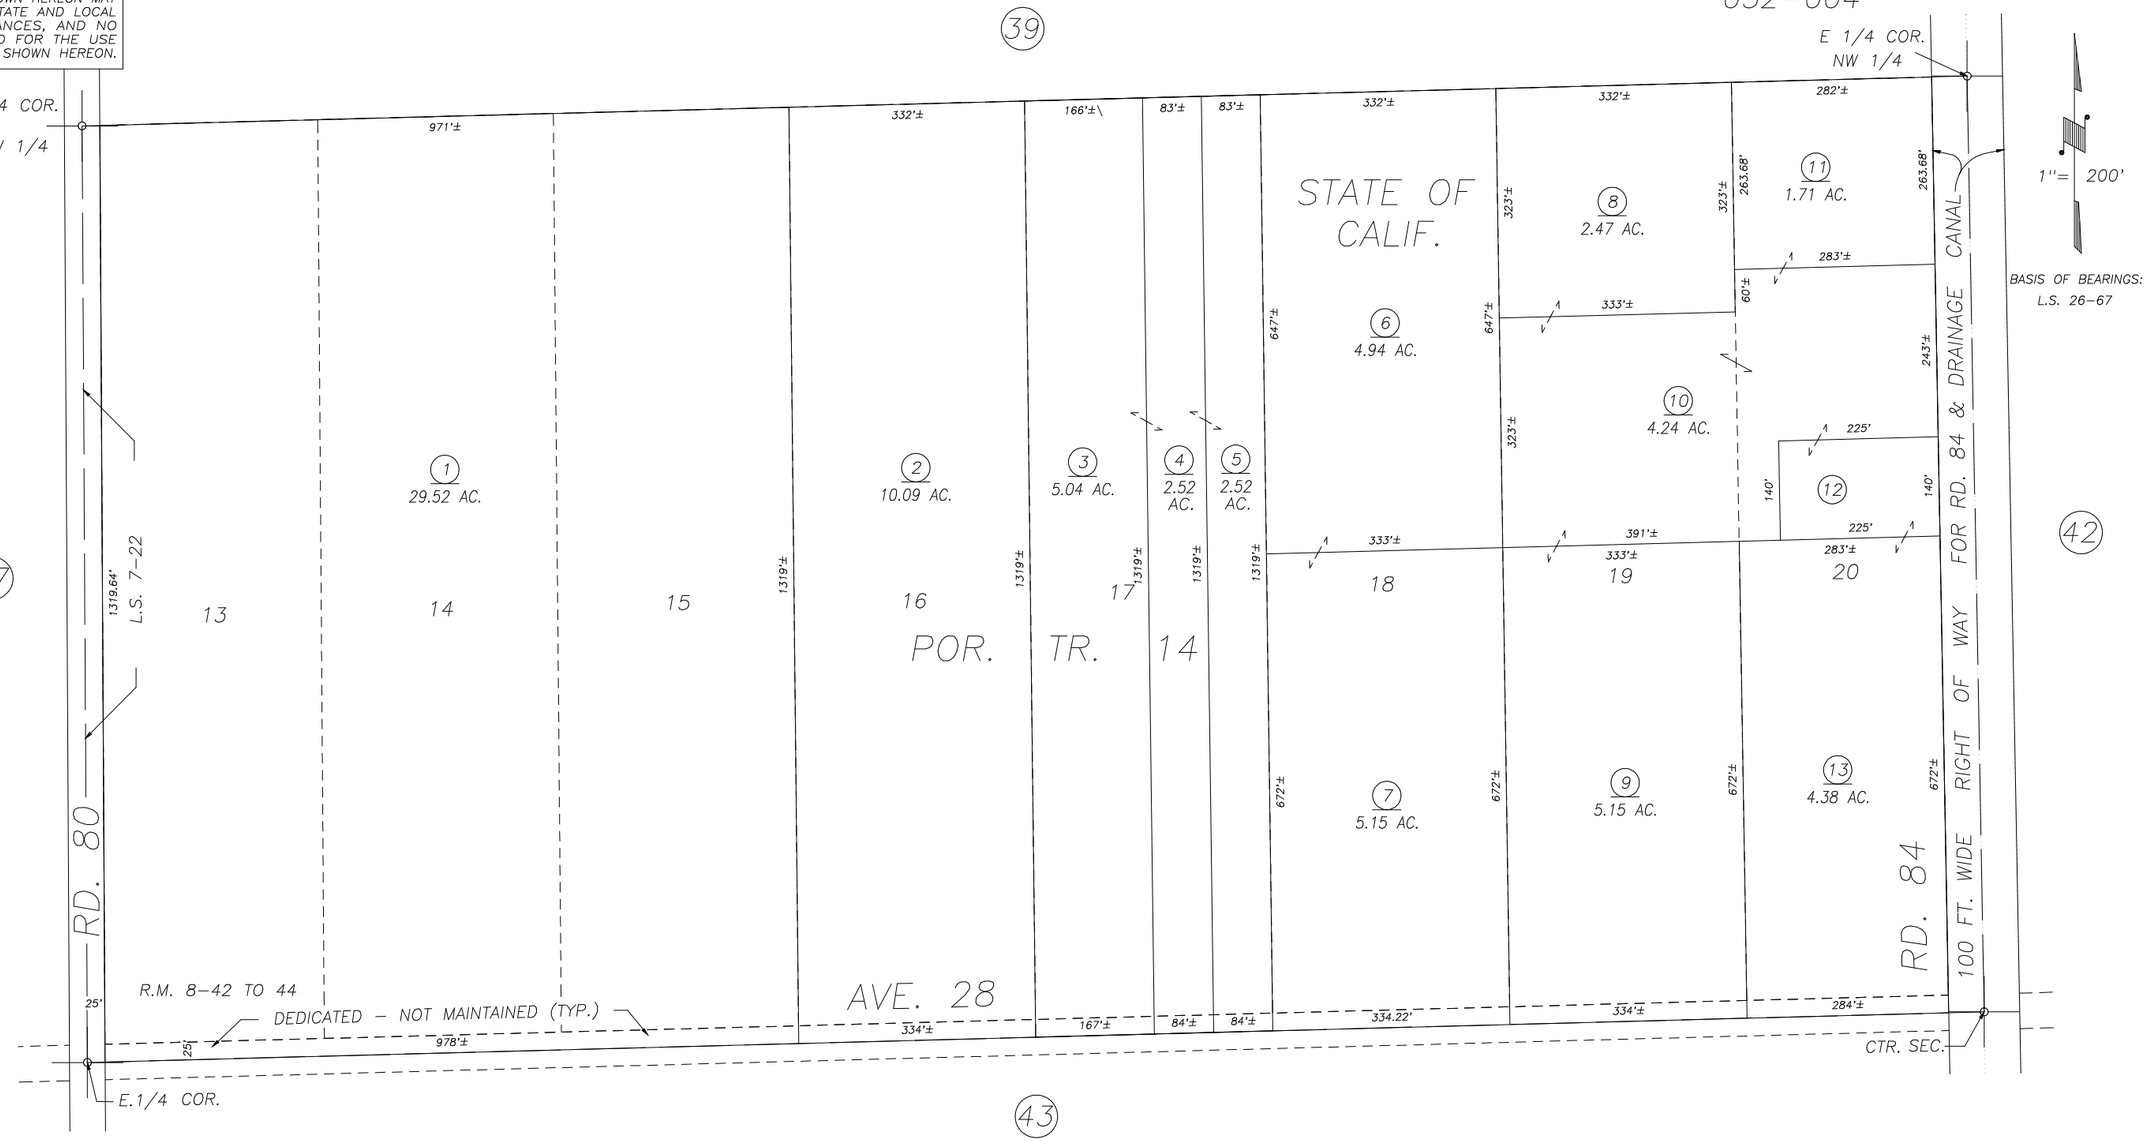

POR. TRACT OF CALIFORNIA COLONY & HOME PROMOTING ASSOC., R.M. 8–42 TO 44
POR. RECORD OF SURVEY, L.S. 7–22

VICINITY OF ALLENSWORTH
ASSESSOR'S MAPS BK. 333 , PG. 40
COUNTY OF TULARE, CALIFORNIA, U.S.A.

NOTE: Assessor's Parcel Numbers Shown in Circles (1)
Assessor's Block Numbers Shown in Elipses (123)

CAD CONVERSION	07/14/2004	KMS
REVISION	DATE	TECH