DISCLAIMER

THIS MAP WAS PREPARED FOR LOCAL PROPERTY ASSESSMENT PURPOSES ONLY. THE PARCELS SHOWN HEREON MAY NOT COMPLY WITH STATE AND LOCAL SUBDIVISION ORDINANCES. NO LIABILITY IS ASSUMED FOR THE USE OF THE INFORMATION HEREON.

REVISED: 05/22/2007
REASON: 2004-0012089
CAD TECH: PHN

SEC.'S 23 & 24 T.24S., R.25E., M.D.B. & M.

TAX CODE AREA 336-06

066-000
075-002

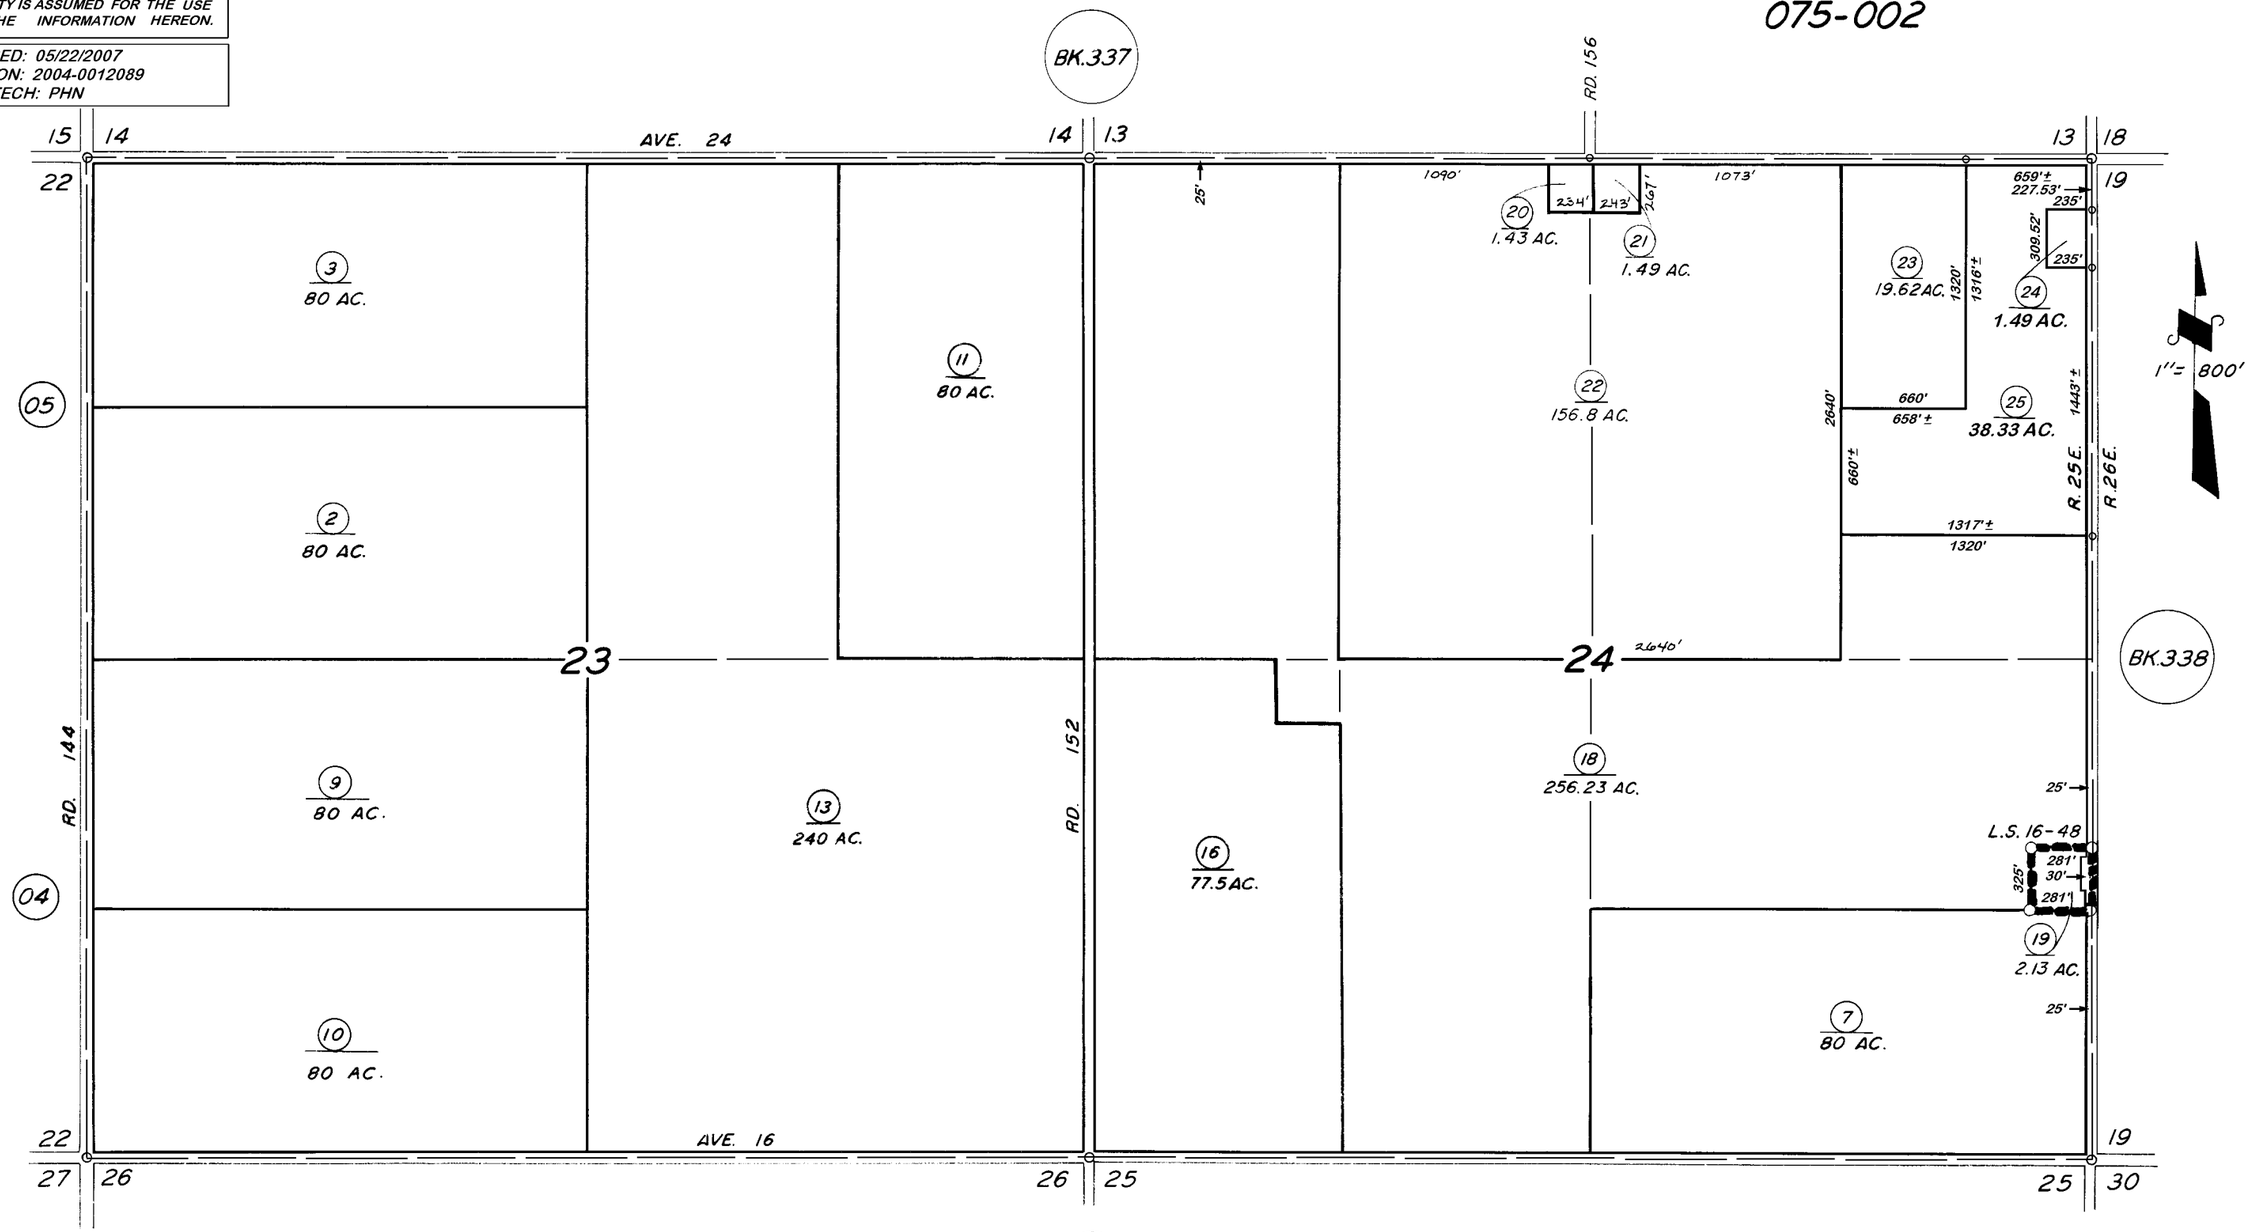

RECORD OF SURVEY, L.S. 16-48

VICINITY OF DELANO

ASSESSOR'S MAPS BK. 336, PG. 06.

COUNTY OF TULARE, CALIF.

NOTE -- ASSESSOR'S BLOCK NUMBERS SHOWN IN ELLIPSES
ASSESSOR'S PARCEL NUMBERS SHOWN IN CIRCLES