DISCLAIMER

THIS MAP WAS PREPARED FOR LOCAL PROPERTY ASSESSMENT PURPOSES ONLY AND THE PARCELS SHOWN HEREON MAY NOT COMPLY WITH STATE AND LOCAL SUBDIVISION ORDINANCES, AND NO LIABILITY IS ASSUMED FOR THE USE OF THE INFORMATION SHOWN HEREON.

S 1/2 SECTION 35, T.24S., R.25E., M.D.B. & M.

Tax Area Code 336-10
66-000
75-002

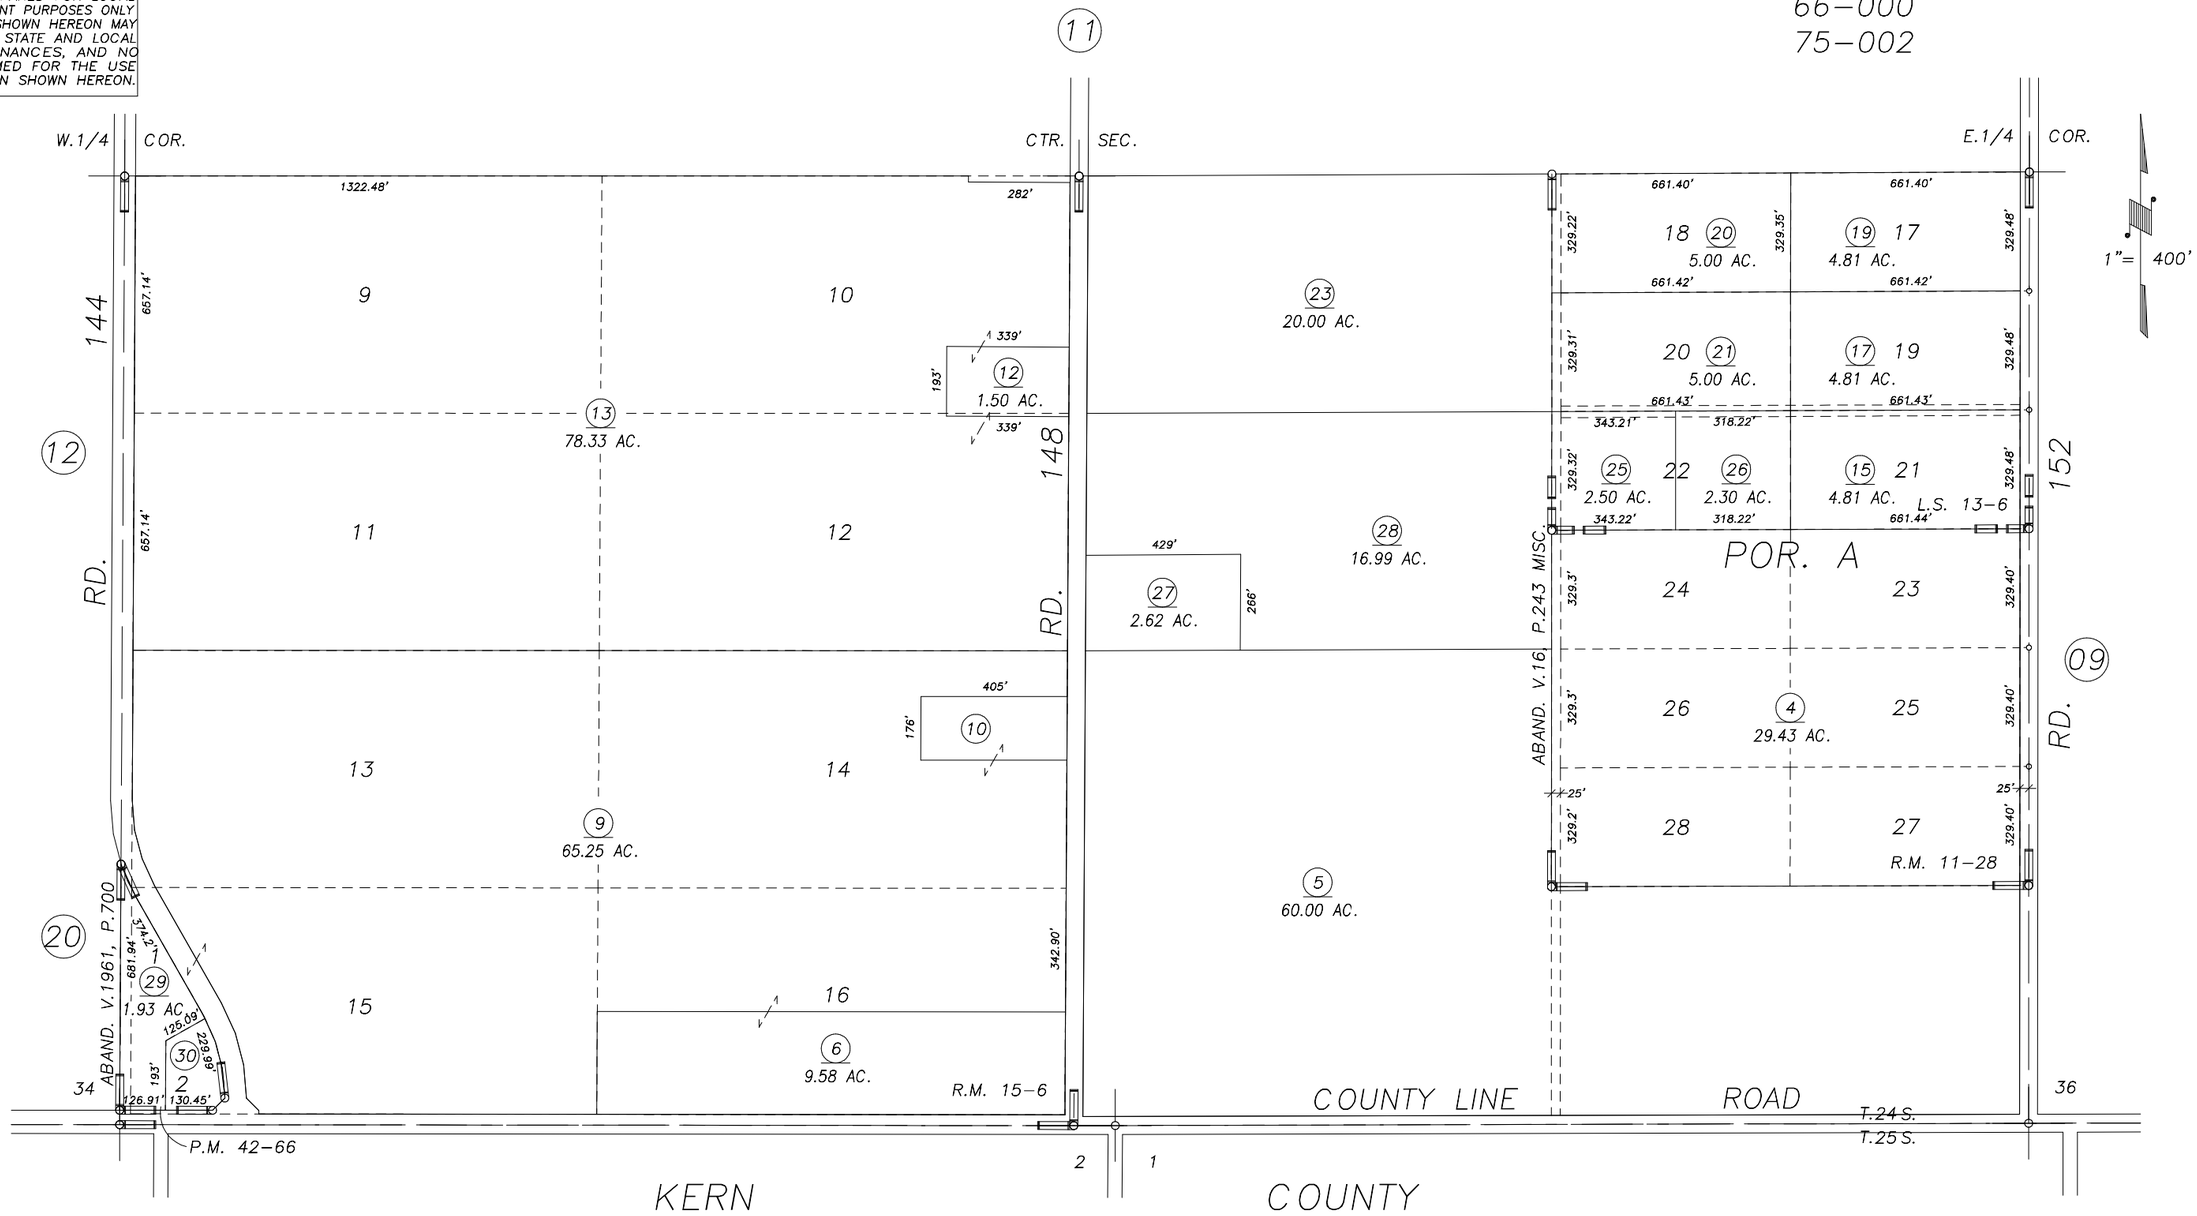

P.M. 42-66	12-13-94	KPT
REVISION	DATE	BY

POR. KUMLERS' SUB. OF FRUIT LANDS BLK. A, R.M. 11-28
POR. RAILWAY REALTY & INV. CO. SUB. NO. 7, R.M. 15-6
POR. RECORD OF SURVEY, L.S. 13-6
PARCEL MAP 4162, P.M. 42-66

ASSESSOR'S MAPS BK. 336 , PG. 10 .
COUNTY OF TULARE, CALIF.

NOTE: Assessor's Block Numbers Shown in Ellipses
Assessor's Parcel Numbers Shown in Circles

94/95