71

N 1/2 SEC. 35, T. 24 S., R. 25 E., M.D.B. & M.

TAX CODE AREA **336-11**

66-000
75-002

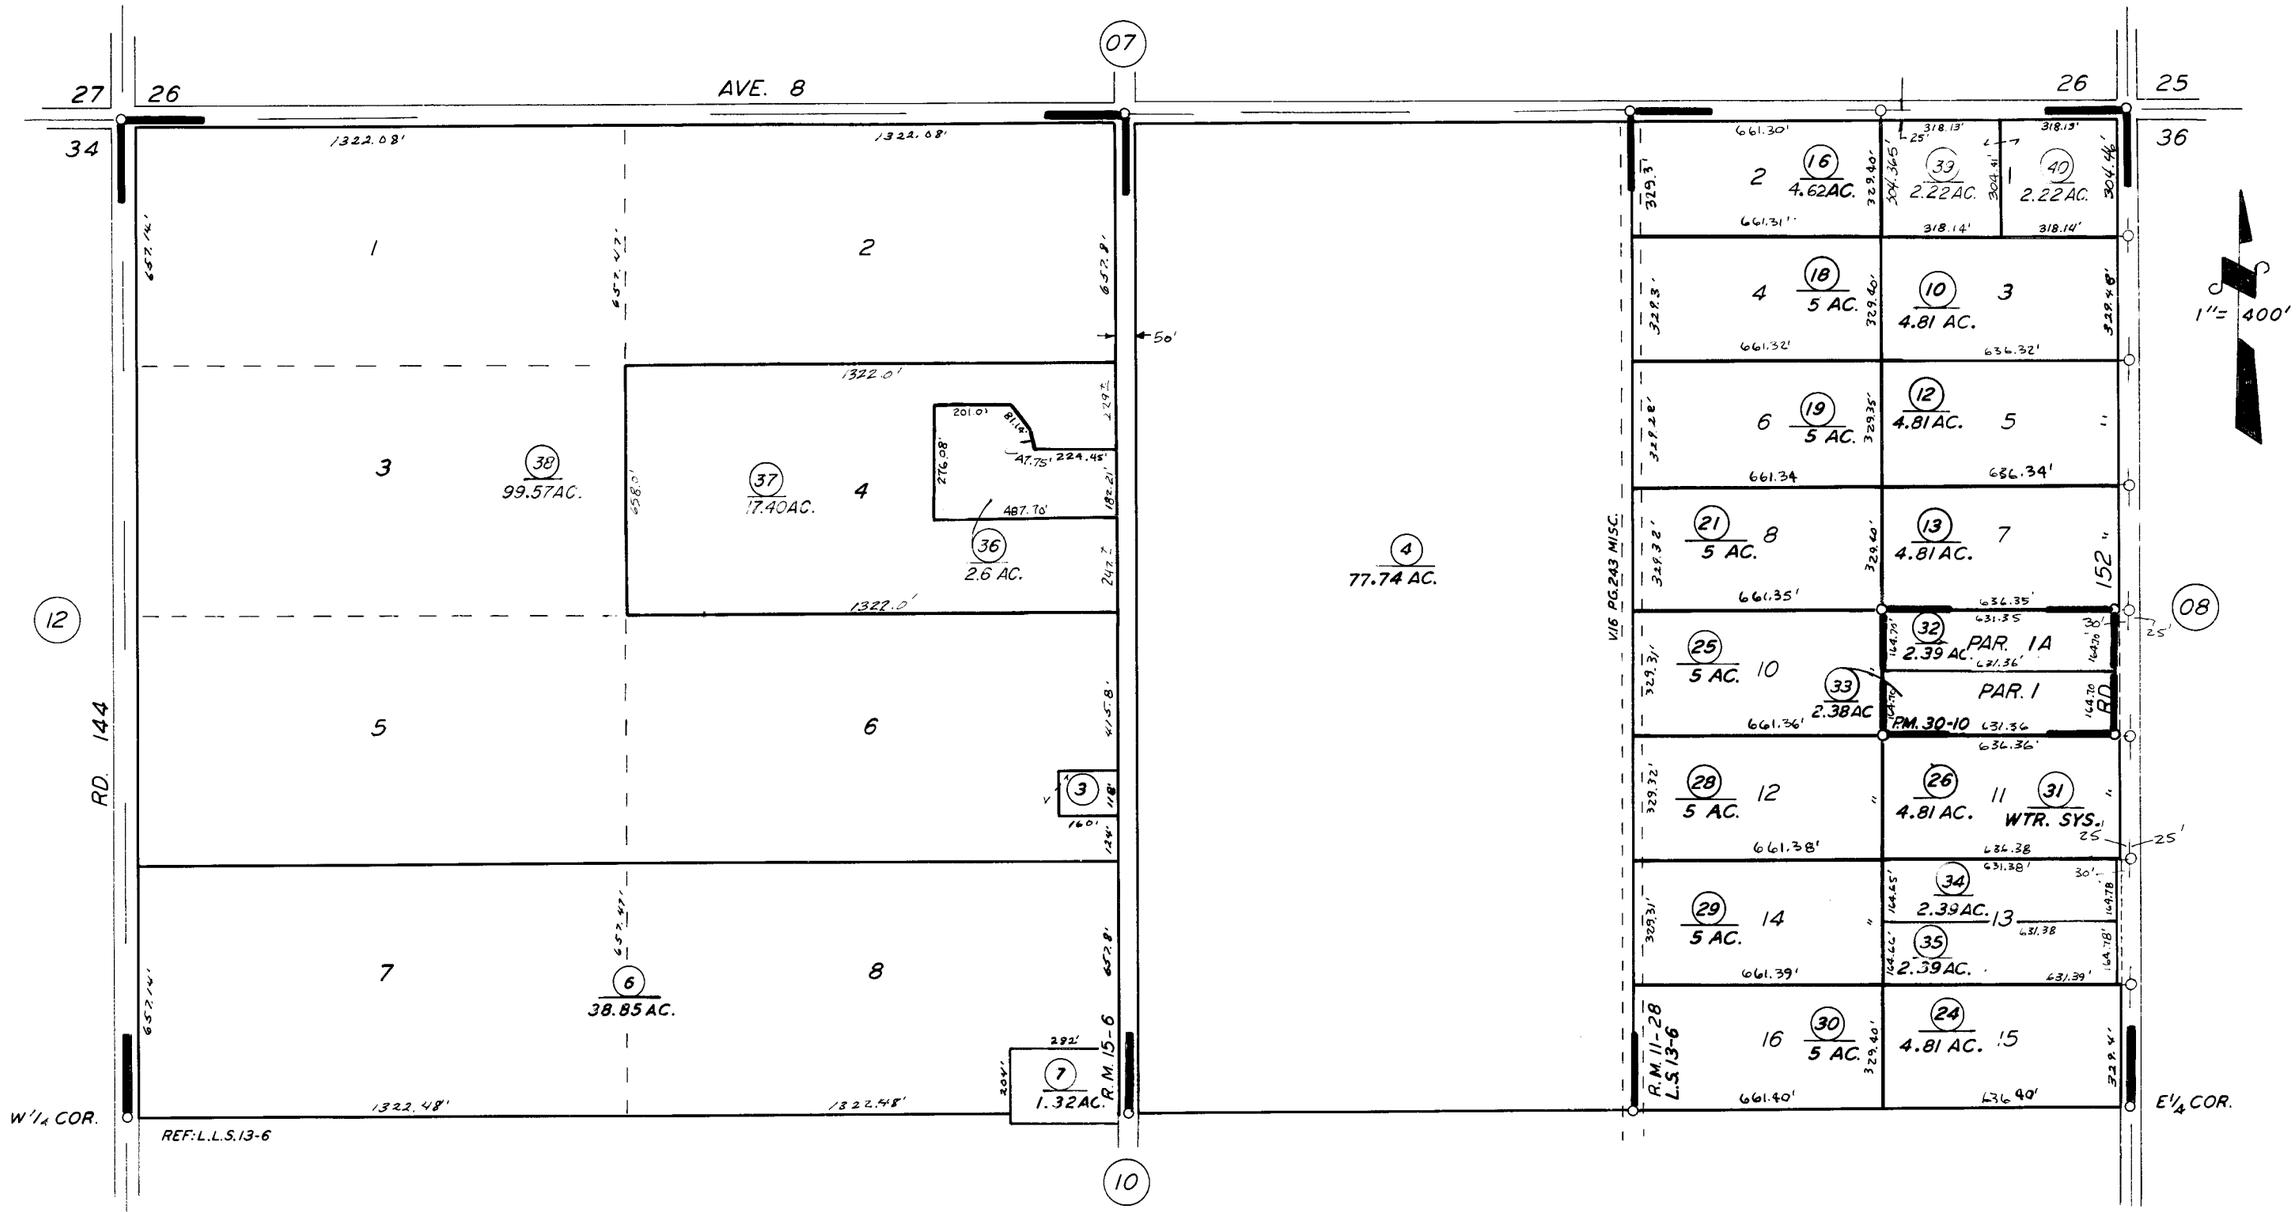

POR. KUMLERS' SUB. OF FRUIT LANDS BLK. A R.M. 11-28
POR. RAILWAY REALTY & INV. CO. SUB. NO. 7 R.M. 15-6
POR. RECORD OF SURVEY, L.S. 13-6
PARCEL MAP 2909, P.M. 30-10

ASSESSOR'S MAPS BK. 336, PG. 11.
COUNTY OF TULARE, CALIF.

NOTE — ASSESSOR'S BLOCK NUMBERS SHOWN IN ELLIPSES
ASSESSOR'S PARCEL NUMBERS SHOWN IN CIRCLES