SEC.19&20, T.24S., R.27E., M.D.B.&M.

Tax Area Codes 339–12
074–003

DISCLAIMER

THIS MAP WAS PREPARED FOR LOCAL PROPERTY ASSESSMENT PURPOSES ONLY AND THE PARCELS SHOWN HEREON MAY NOT COMPLY WITH STATE AND LOCAL SUBDIVISION ORDINANCES, AND NO LIABILITY IS ASSUMED FOR THE USE OF THE INFORMATION SHOWN HEREON.

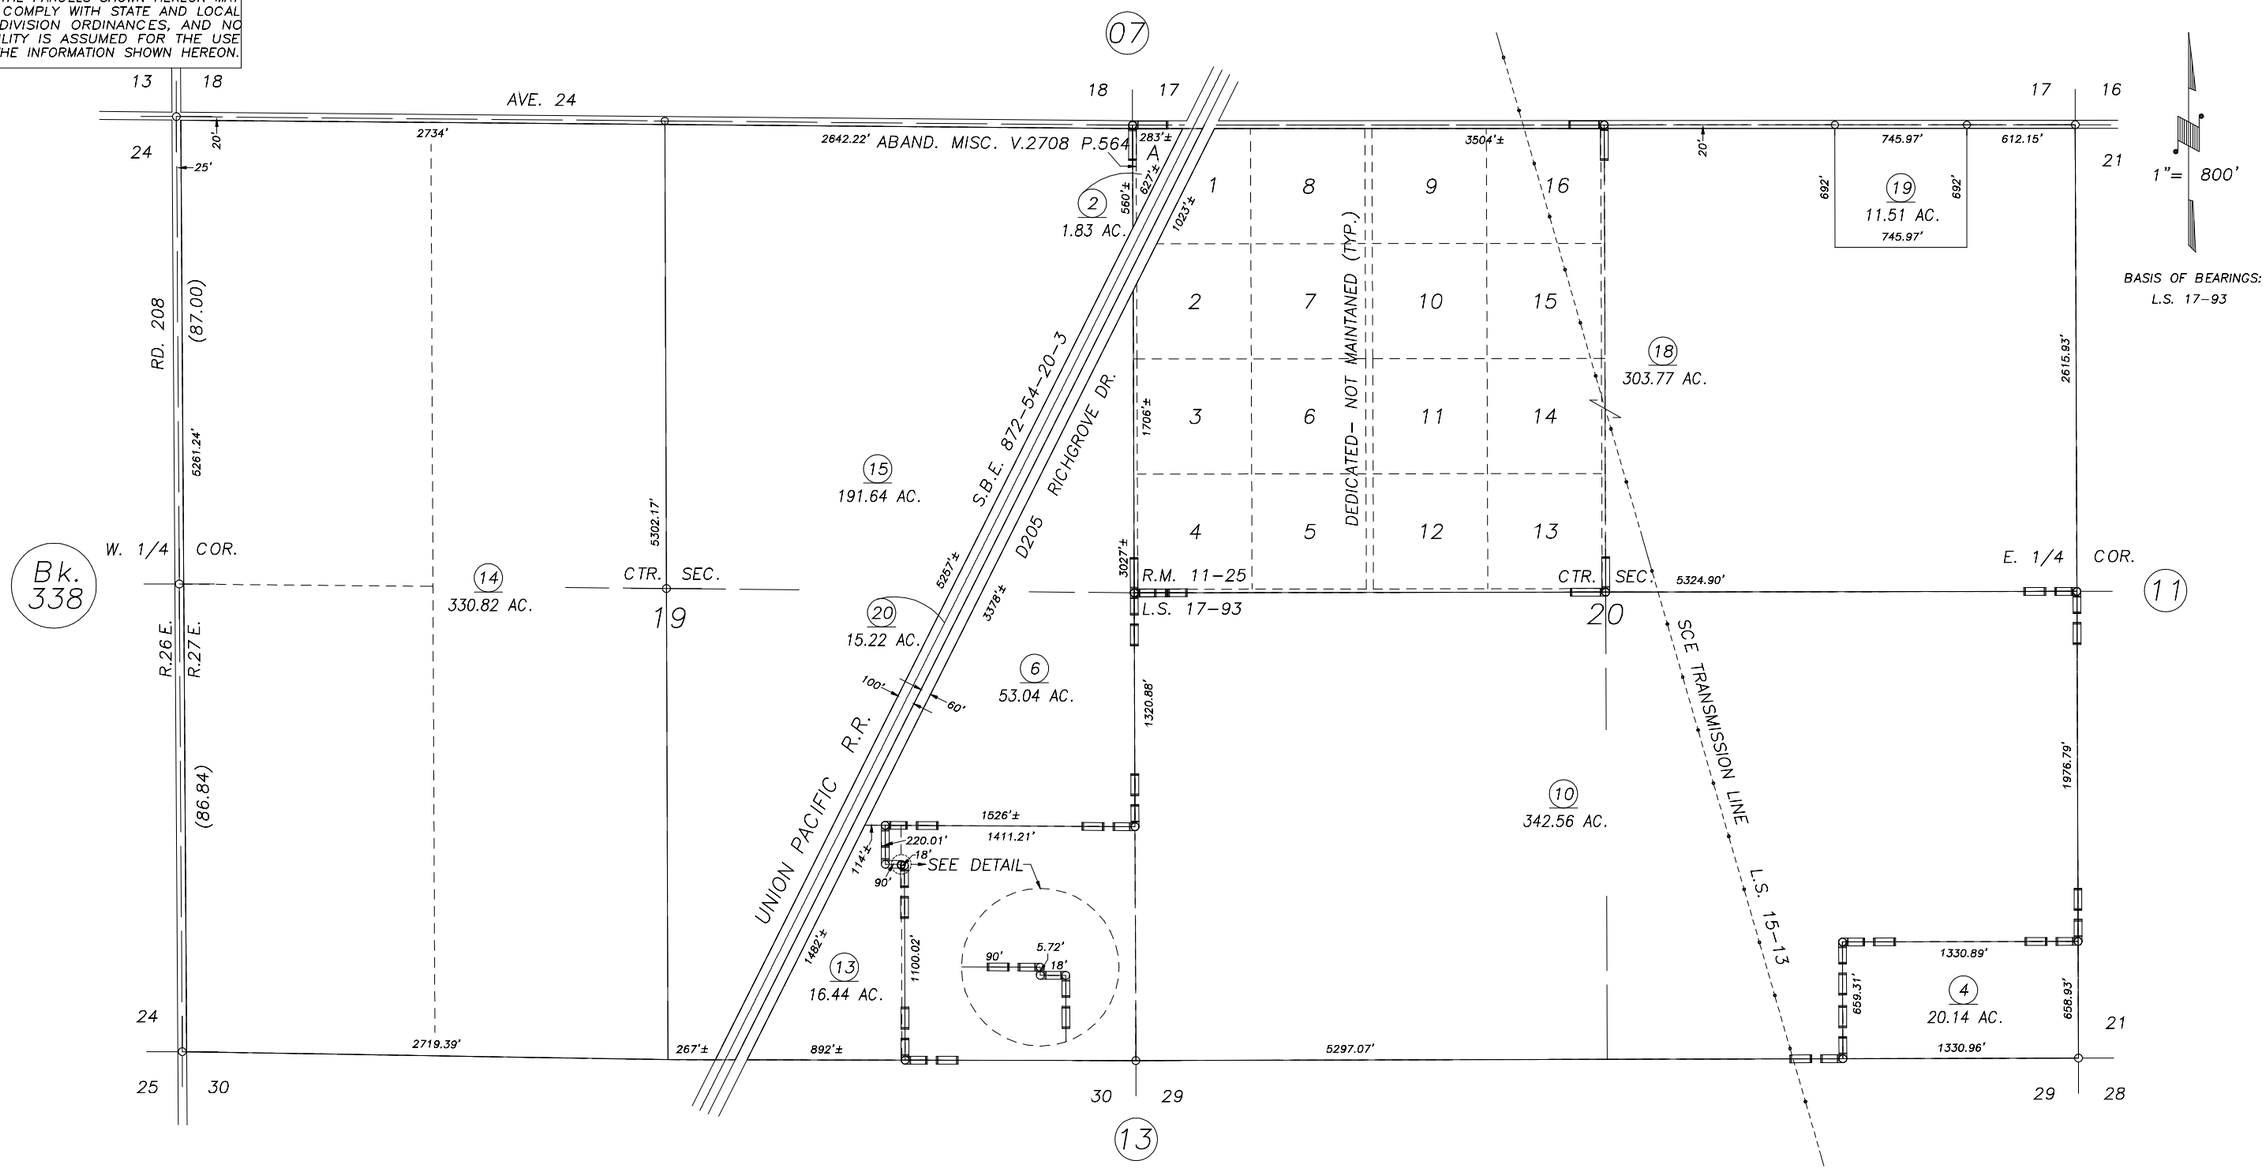

NAVEL ORANGE TRACT, R.M. 11–25
POR. RECORD OF SURVEY, L.S. 15–13
RECORD OF SURVEY, L.S. 17–93

VICINITY OF RICHGROVE
ASSESSOR'S MAPS BK.339 , PG.12
COUNTY OF TULARE, CALIFORNIA, U.S.A.

NOTE: Assessor's Parcel Numbers Shown in Circles (1)
Assessor's Block Numbers Shown in Elipses (123)

REVISION	DATE	TECH
2003–0078397	06/24/2005	JRS