N1/2 SEC. 36 T.24S., R.26E., M.D.B.&M.

Tax Area Codes 340-01
130-002
130-003
130-005

DISCLAIMER

THIS MAP WAS PREPARED FOR LOCAL PROPERTY ASSESSMENT PURPOSES ONLY AND THE PARCELS SHOWN HEREON MAY NOT COMPLY WITH STATE AND LOCAL SUBDIVISION ORDINANCES, AND NO LIABILITY IS ASSUMED FOR THE USE OF THE INFORMATION SHOWN HEREON.

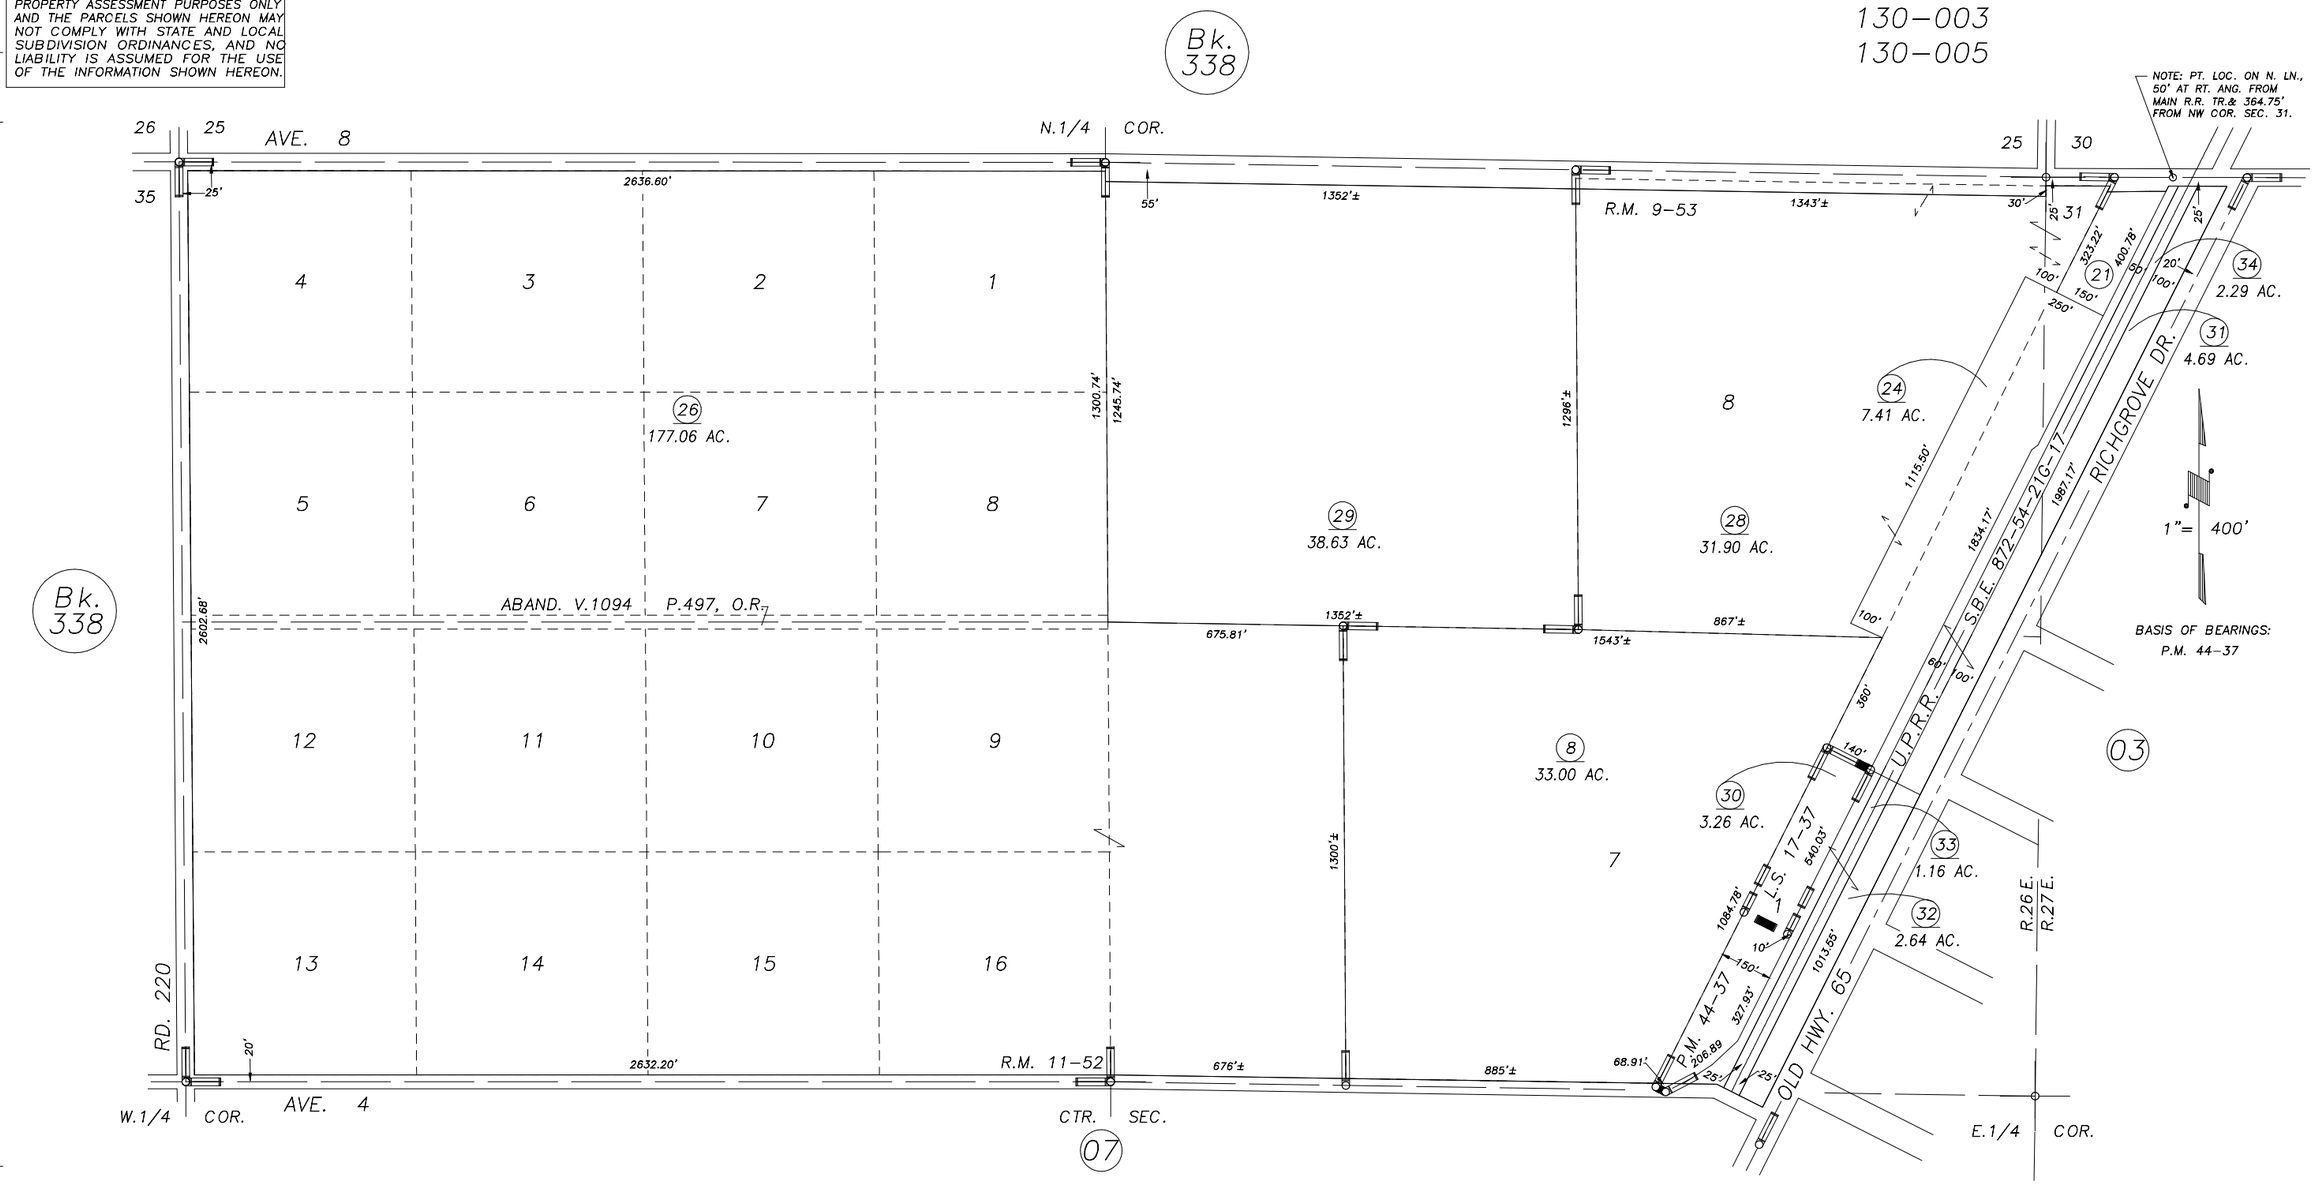

PARCEL MAP 4333, P.M. 44-37
RICHGROVE VIEW, R.M. 11-52
RECORD OF SURVEY, L.S. 17-37
POR. RICHGROVE, R.M. 9-53

VICINITY OF DELANO
ASSESSOR'S MAPS BK.340 , PG.01
COUNTY OF TULARE, CALIFORNIA, U.S.A.

NOTE: Assessor's Parcel Numbers Shown in Circles (1)
Assessor's Block Numbers Shown in Elipses (123)

REVISION	DATE	TECH
2001-0092817	09/26/2003	RJL