DISCLAIMER

THIS MAP WAS PREPARED FOR LOCAL PROPERTY ASSESSMENT PURPOSES ONLY AND THE PARCELS SHOWN HEREON MAY NOT COMPLY WITH STATE AND LOCAL SUBDIVISION ORDINANCES, AND NO LIABILITY IS ASSUMED FOR THE USE OF THE INFORMATION SHOWN HEREON.

POR. SEC. 36, T.24S., R.26E., & POR. SEC. 31, T.24S., R.27E., M.D.B. & M.

Tax Area Code 340-03
130-003
130-005

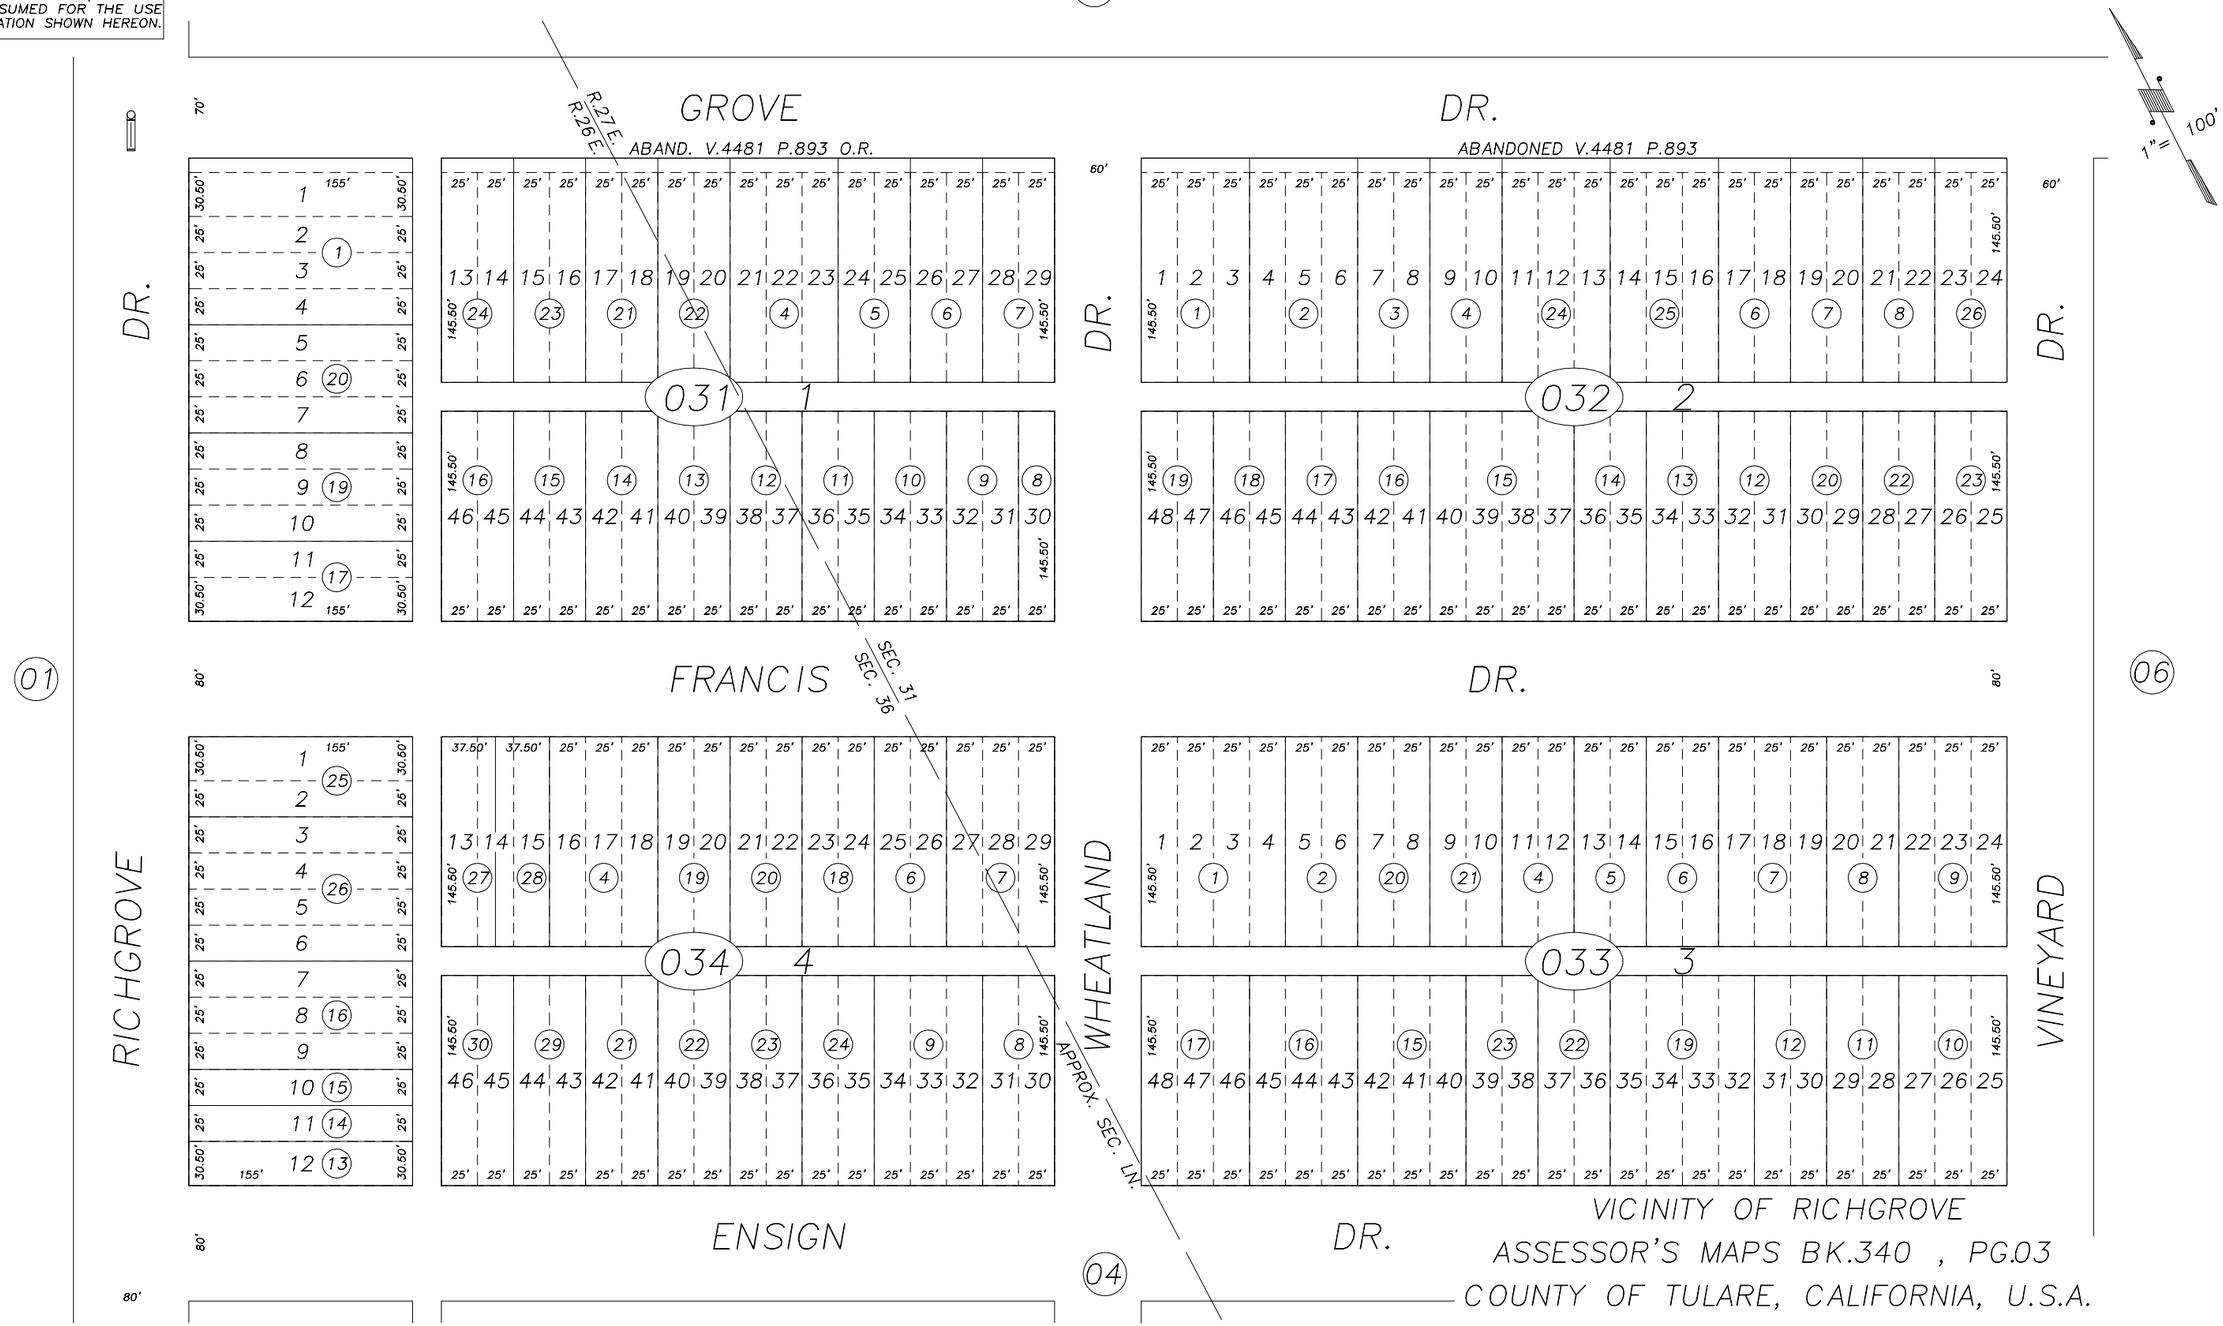

VICINITY OF RICHGROVE
ASSESSOR'S MAPS BK.340 , PG.03
COUNTY OF TULARE, CALIFORNIA, U.S.A.

POR. REPLAT OF RICHGROVE, R.M. 11-15

NOTE: Assessor's Parcel Numbers Shown in Circles (1)
Assessor's Block Numbers Shown in Elipses (123)

REVISION	DATE	TECH
2005-0004616	10/09/2007	JRS