DISCLAIMER

THIS MAP WAS PREPARED FOR LOCAL PROPERTY ASSESSMENT PURPOSES ONLY. THE PARCELS SHOWN HEREON MAY NOT COMPLY WITH STATE AND LOCAL SUBDIVISION ORDINANCES. NO LIABILITY IS ASSUMED FOR THE USE OF THE INFORMATION HEREON.

REVISED:	07/19/2012
REASON:	2012 IREVIEW
CAD TECH:	LLB

S ½ SEC. 30, T. 24S., R. 31E., M.D.B.&M.

TAX CODE AREA **345-02**

111-001

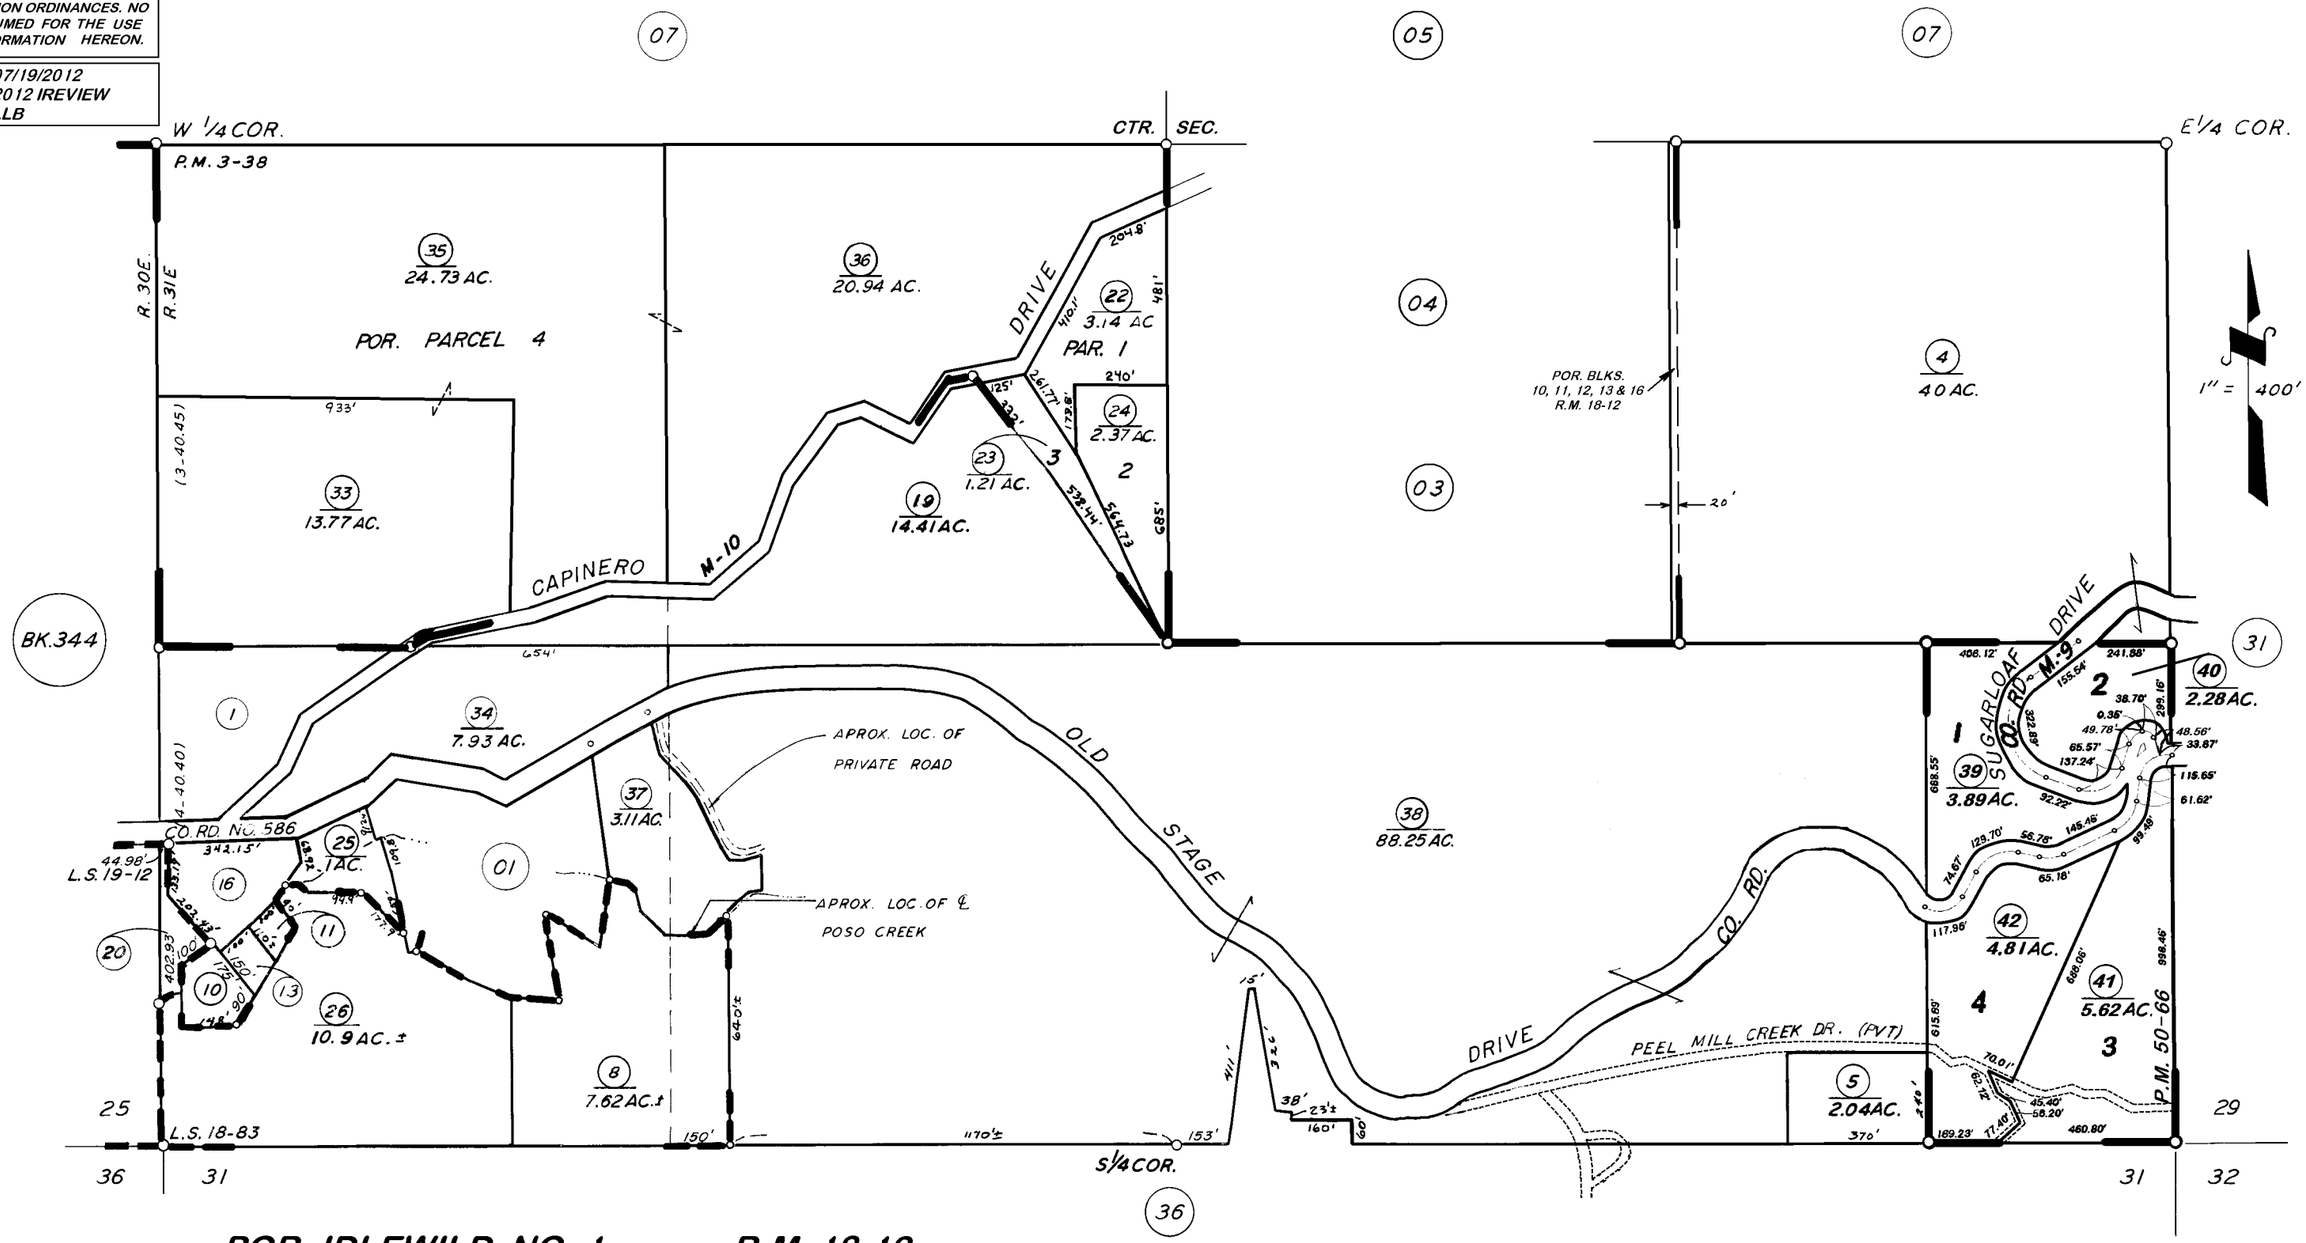

POR. IDLEWILD NO. 1, R.M. 18-12
POR. PARCEL MAP NO. 238, P.M. 3-38
RECORD OF SURVEY, L.S. 18-83
POR. RECORD OF SURVEY, L.S. 19-12
PARCEL MAP NO. 4961, P.M. 50-66

VICINITY OF IDLEWILD

ASSESSOR'S MAPS BK. 345, PG. 02.
COUNTY OF TULARE, CALIF.

NOTE — ASSESSOR'S BLOCK NUMBERS SHOWN IN ELLIPSES
ASSESSOR'S PARCEL NUMBERS SHOWN IN CIRCLES