DISCLAIMER

THIS MAP WAS PREPARED FOR LOCAL PROPERTY ASSESSMENT PURPOSES ONLY. THE PARCELS SHOWN HEREON MAY NOT COMPLY WITH STATE AND LOCAL SUBDIVISION ORDINANCES. NO LIABILITY IS ASSUMED FOR THE USE OF THE INFORMATION HEREON.

REVISED: 09/05/2013
REASON: 1989-PRN6667
CAD TECH: JRS

SEC'S. 22 TO 26, & 33 TO 36, & POR. SEC'S. 21, 27 & 28, T.24S., R.31E., M.D.B.&M.

TAX CODE AREA **345-09**
111-001

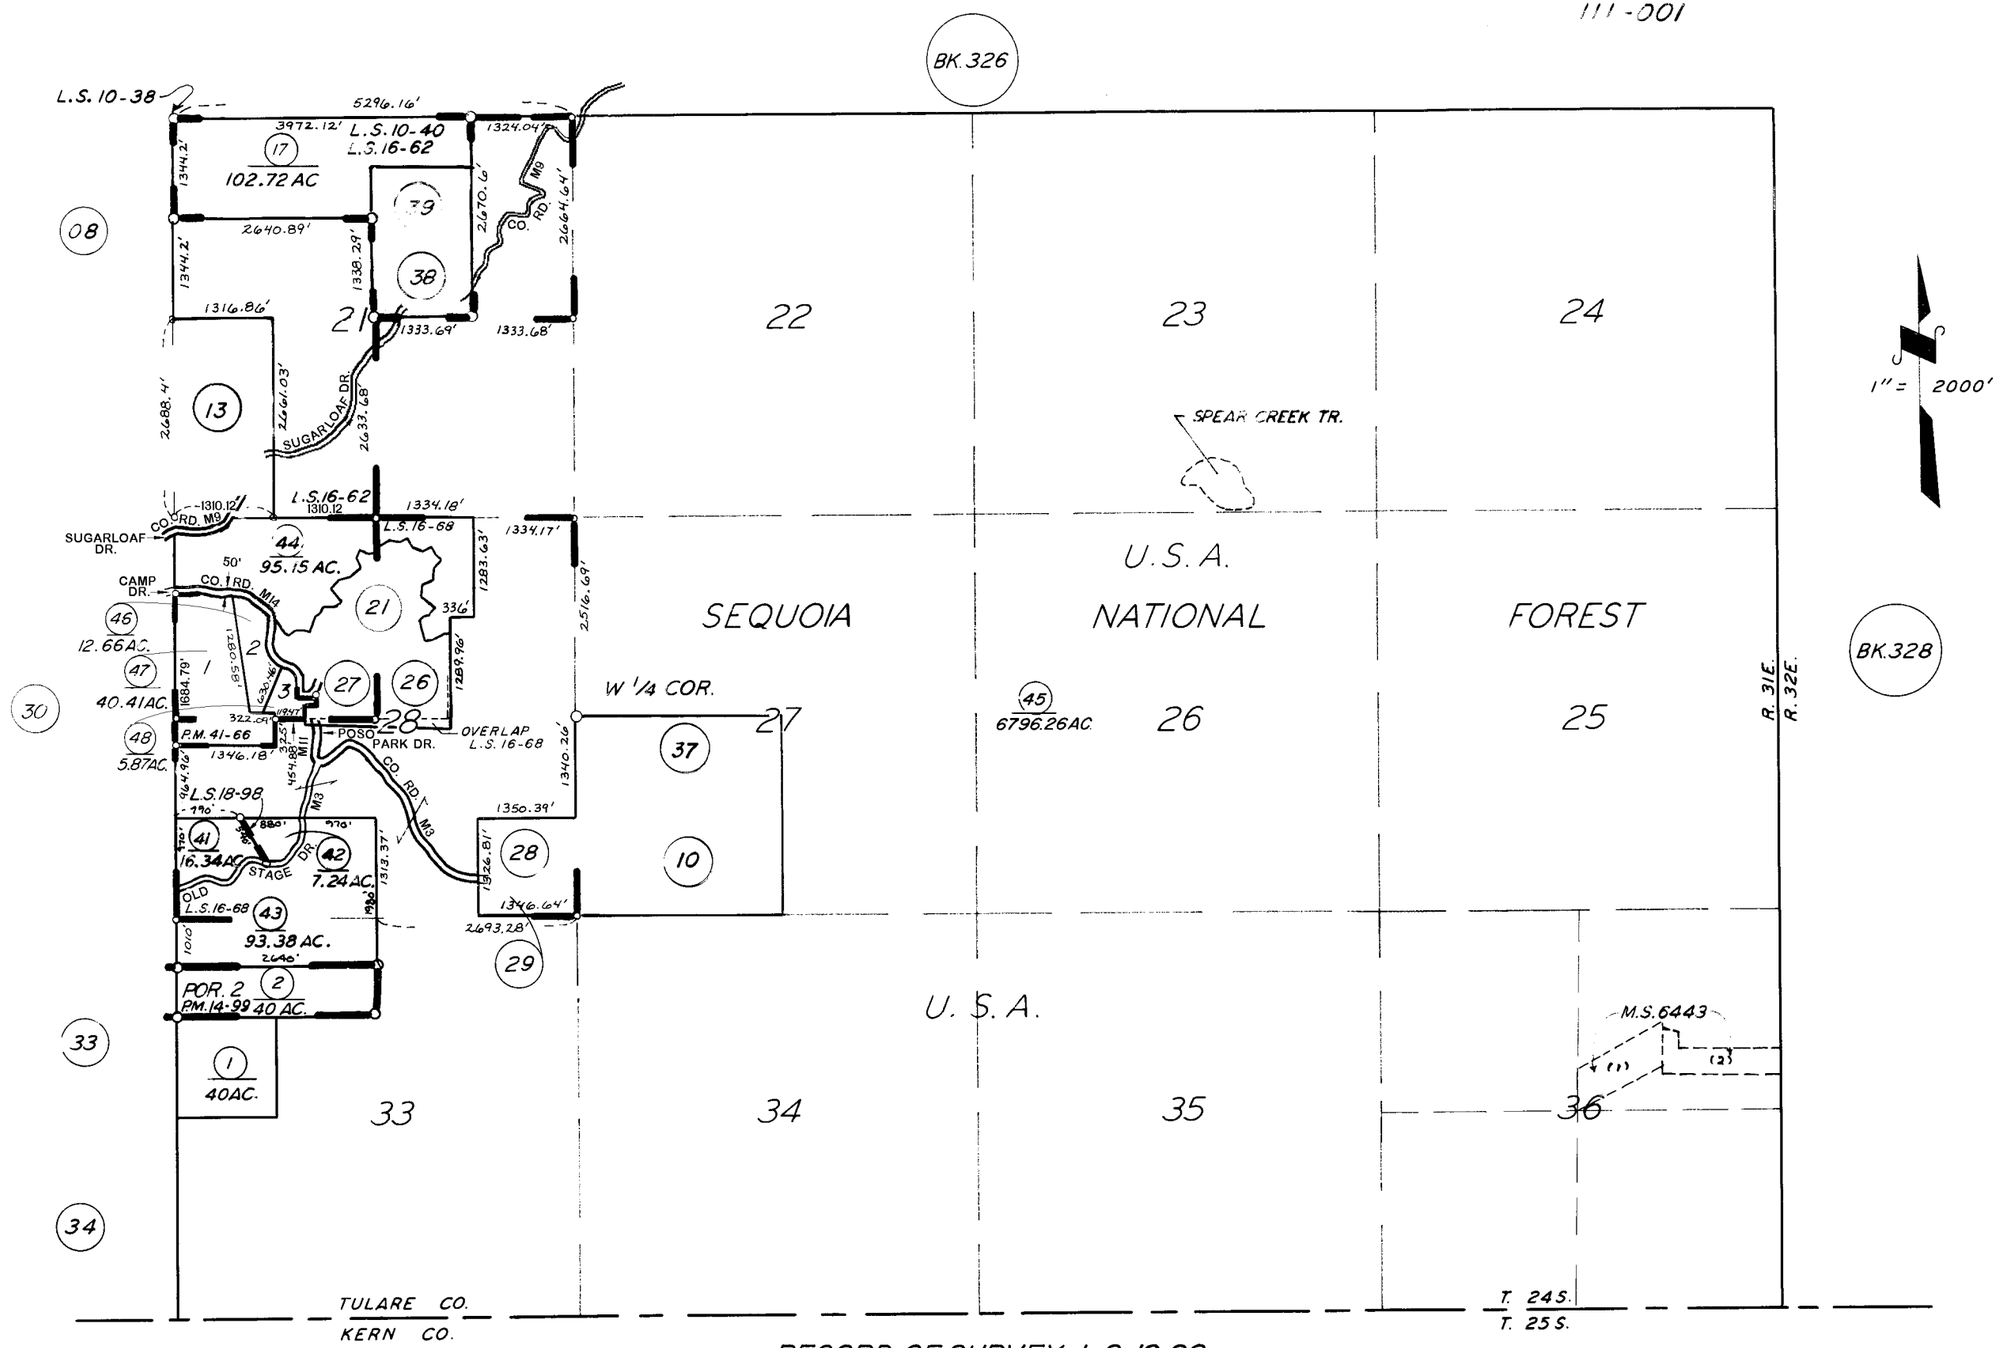

TIPTOP NO. 1 & 2 LODES
POR. PARCEL MAP 1398
RECORD OF SURVEY
RECORD OF SURVEY
POR. RECORD OF SURVEY
POR. RECORD OF SURVEY

M.S. 6443
P.M. 14-99
L.S. 10-40
L.S. 10-38
L.S. 16-62
L.S. 16-68

RECORD OF SURVEY L.S. 18-98
PARCEL MAP 4062 P.M. 41-66

ASSESSOR'S MAPS BK. **345**, PG. **09**.
COUNTY OF TULARE, CALIF.

NOTE — ASSESSOR'S BLOCK NUMBERS SHOWN IN ELLIPSES
ASSESSOR'S PARCEL NUMBERS SHOWN IN CIRCLES