DISCLAIMER

THIS MAP WAS PREPARED FOR LOCAL PROPERTY ASSESSMENT PURPOSES ONLY AND THE PARCELS SHOWN HEREON MAY NOT COMPLY WITH STATE AND LOCAL SUBDIVISION ORDINANCES, AND NO LIABILITY IS ASSUMED FOR THE USE OF THE INFORMATION SHOWN HEREON.

POR. W 1/2 OF NE 1/4 SECTION 21, T.24S., R.31E., M.D.B. & M.

Tax Area Code 111-001

345-39

1" = 200'

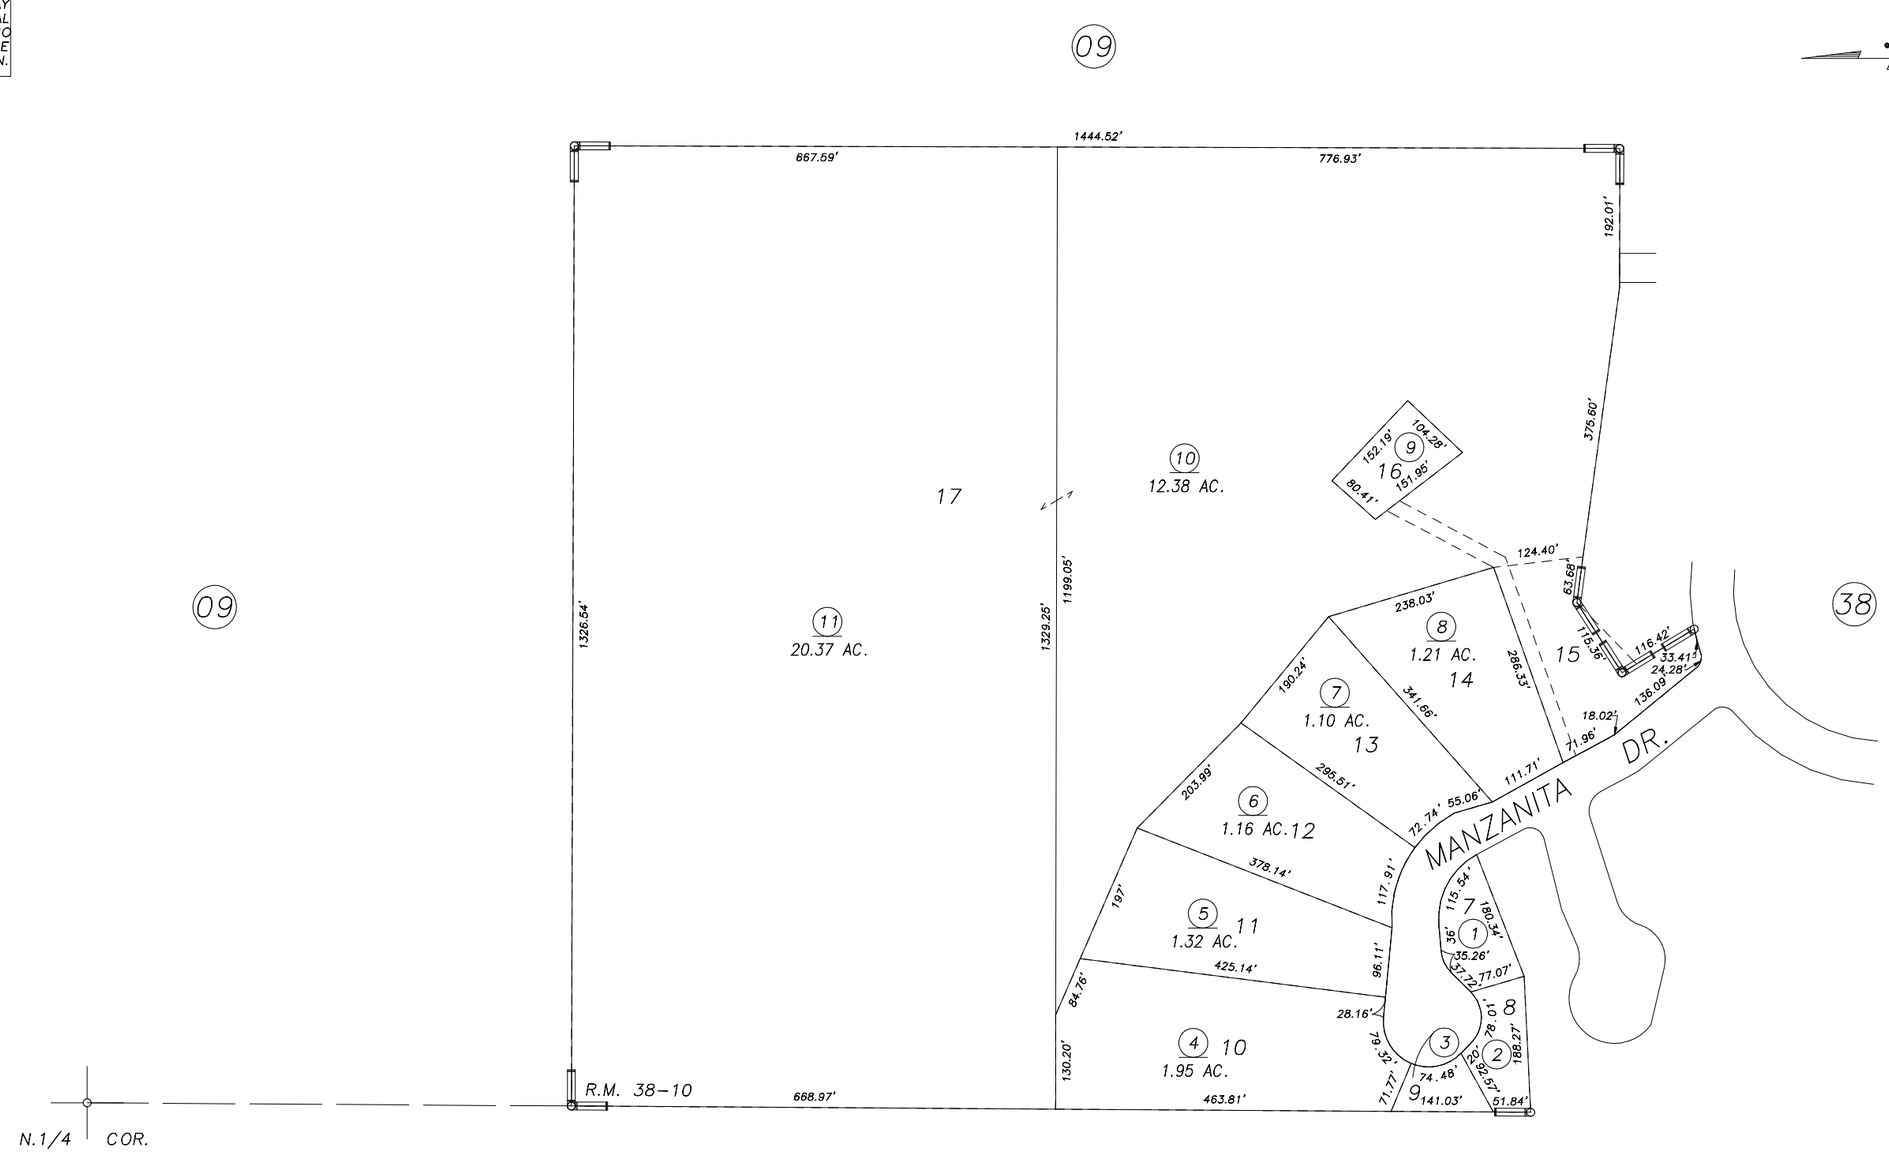

PLA 98-043	6/14/2000	KPT
REVISION	DATE	BY

POR. TRACT NO. 715, R.M. 38-10

ASSESSOR'S MAPS BK. 345 , PG. 39 .
COUNTY OF TULARE, CALIF.

NOTE: Assessor's Block Numbers Shown in Ellipses
Assessor's Parcel Numbers Shown in Circles

99/00