DISCLAIMER

THIS MAP WAS PREPARED FOR LOCAL PROPERTY ASSESSMENT PURPOSES ONLY. THE PARCELS SHOWN HEREON MAY NOT COMPLY WITH STATE AND LOCAL SUBDIVISION ORDINANCES. NO LIABILITY IS ASSUMED FOR THE USE OF THE INFORMATION HEREON. R & T CODE SEC. 327, 408.3, ETC.

REVISED: 05/25/2017
REASON: 2011-0080803
CAD TECH: GL

S1/2 OF SW1/4 OF NW1/4 SEC. 26, T.16 S., R.23 E., M.D.B.&M.

TAX CODE AREA 29-19
72-003

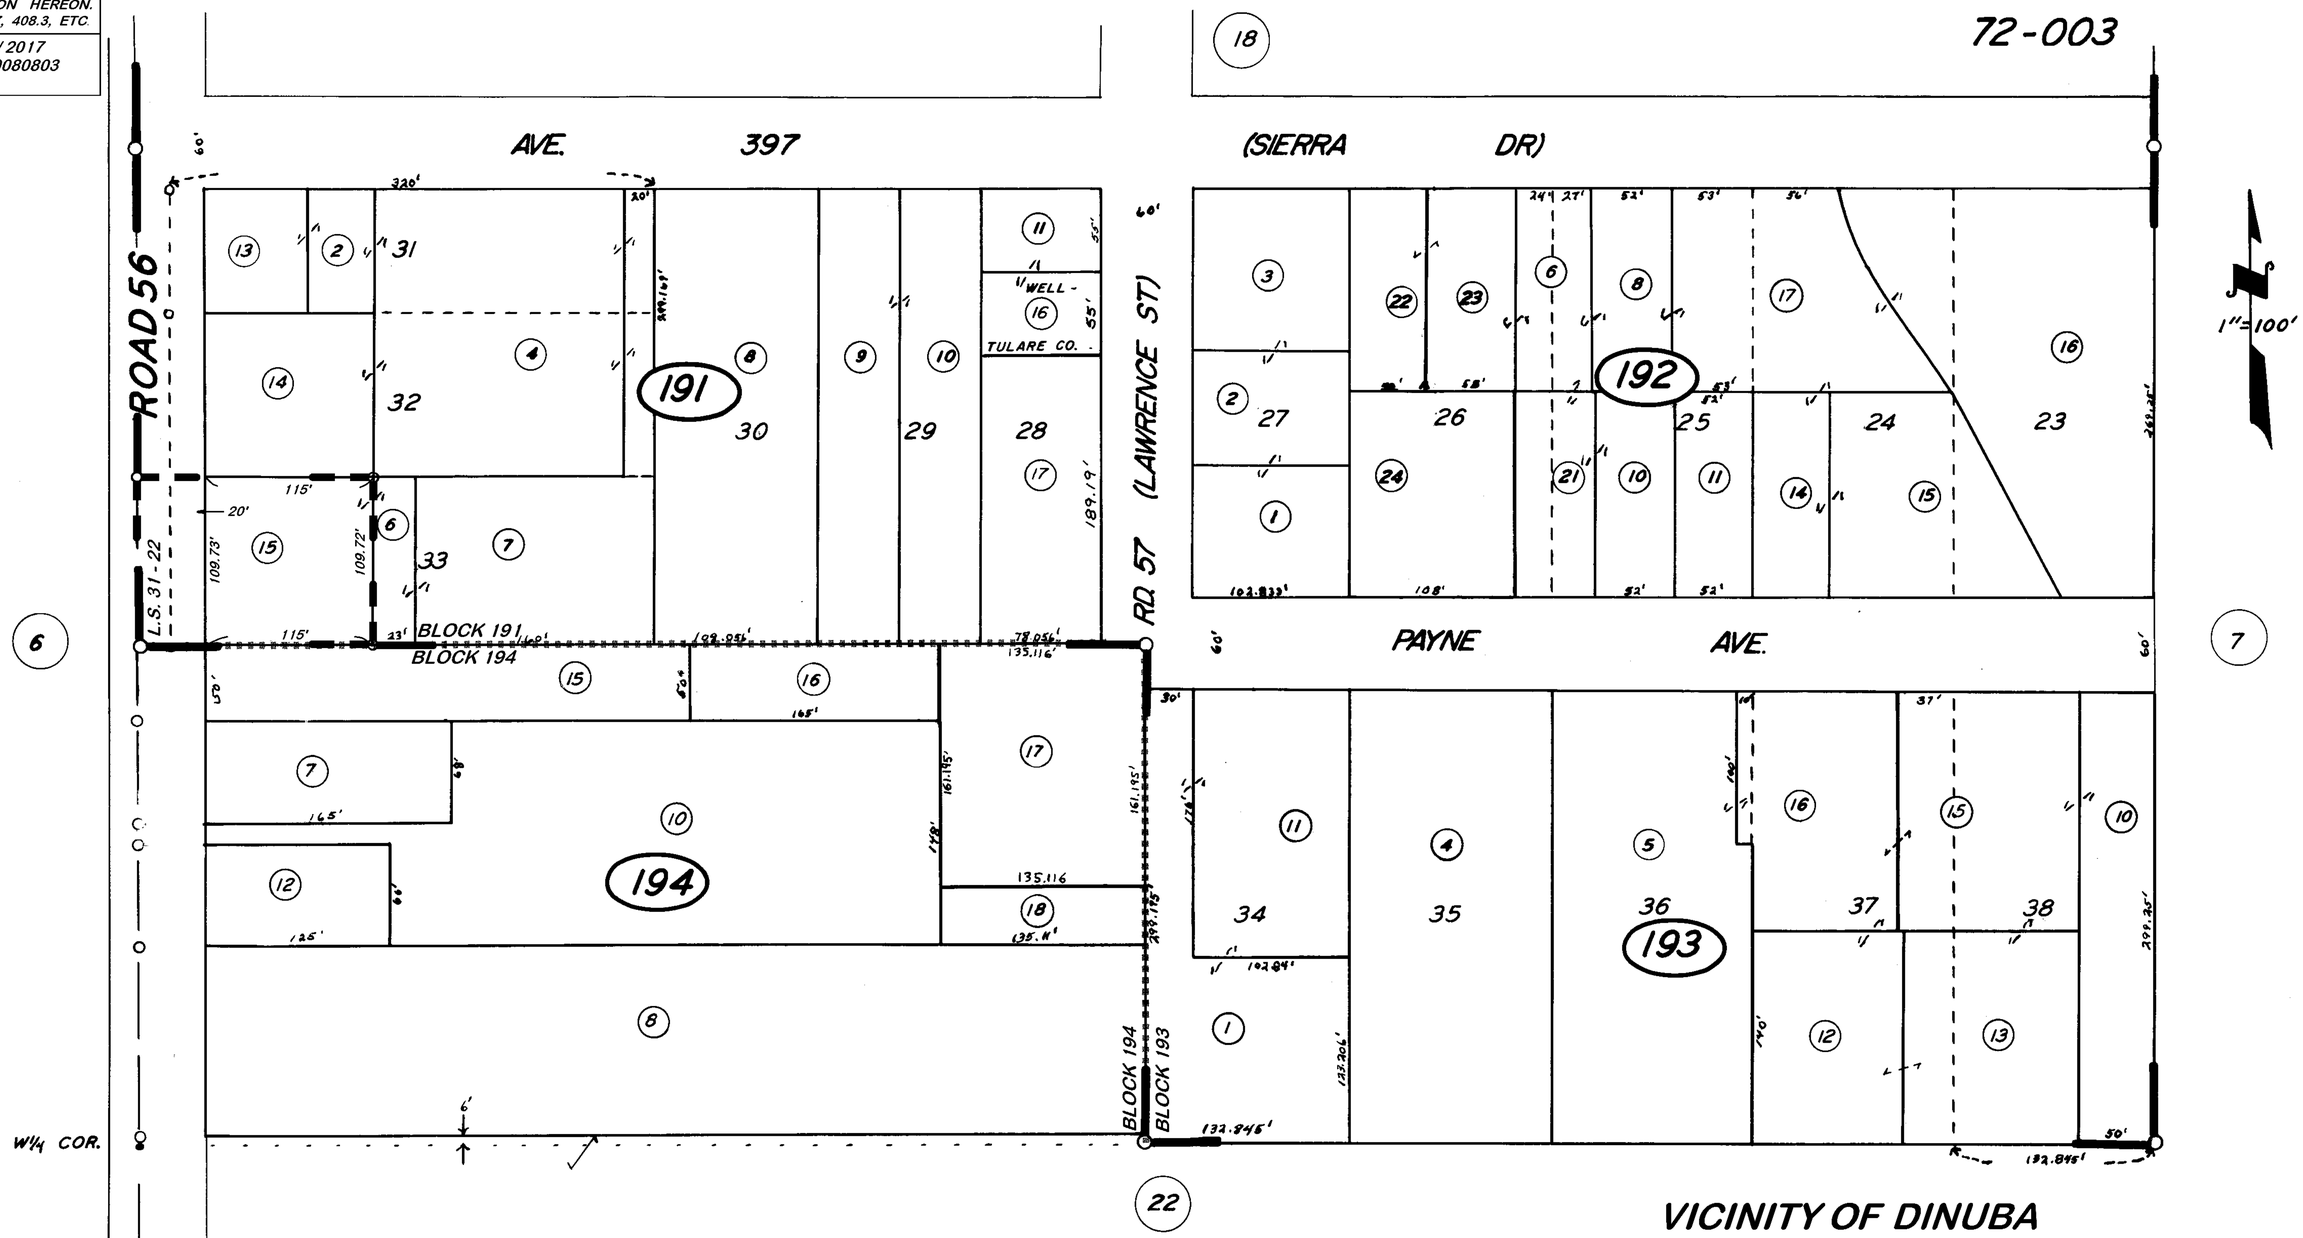

POR. DELFT COLONY R.M. 18-59
RECORD OF SURVEY, L.S. 31-22

VICINITY OF DINUBA
ASSESSOR'S MAPS BK. 029, PG. 19.
COUNTY OF TULARE, CALIF.

NOTE — ASSESSOR'S BLOCK NUMBERS SHOWN IN ELLIPSES
ASSESSOR'S PARCEL NUMBERS SHOWN IN CIRCLES