DISCLAIMER

THIS MAP WAS PREPARED FOR LOCAL PROPERTY ASSESSMENT PURPOSES ONLY AND THE PARCELS SHOWN HEREON MAY NOT COMPLY WITH STATE AND LOCAL SUBDIVISION ORDINANCES, AND NO LIABILITY IS ASSUMED FOR THE USE OF THE INFORMATION SHOWN HEREON. R & T CODE SEC. 327, 408.3, ETC.

N 1/2 SECTION 33, T.16S., R.25E., M.D.B. & M.

Tax Area Code 035–16
68–028
68–029

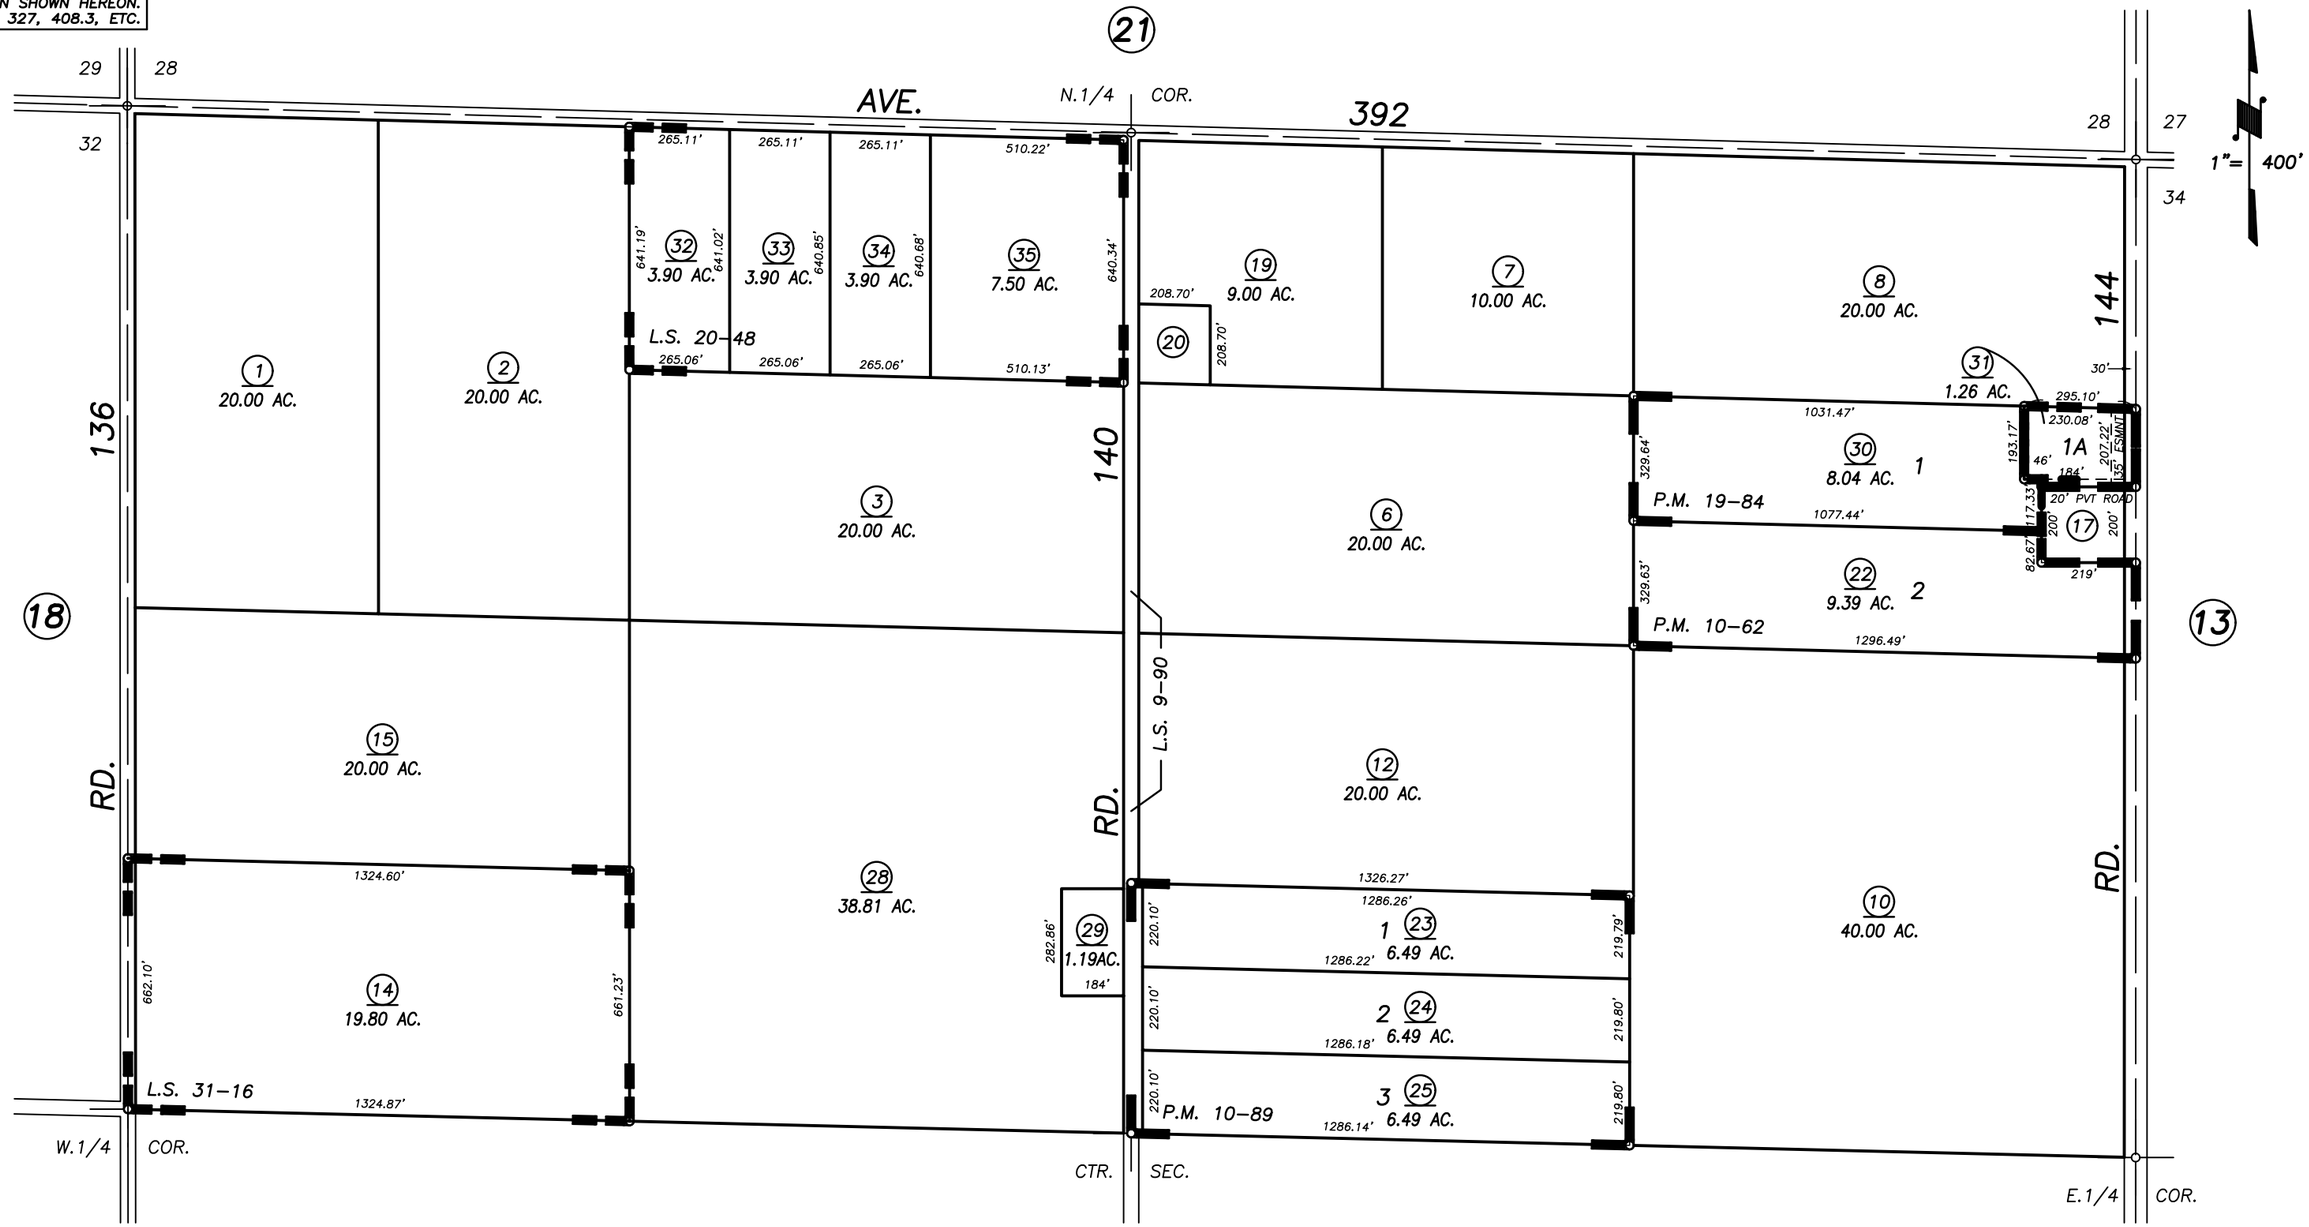

RECORD OF SURVEY, L.S. 9–90
PARCEL MAP 961, P.M. 10–62
PARCEL MAP 988, P.M. 10–89
PARCEL MAP 1883, P.M. 19–84
RECORD OF SURVEY, L.S. 20–48
RECORD OF SURVEY, L.S. 31–16

POR RECORD OF SURVEY, L.S. 32–33

27

VICINITY OF YETTEM
ASSESSOR'S MAPS BK. 035 , PG. 16
COUNTY OF TULARE, CALIFORNIA, U.S.A.

NOTE: Assessor's Parcel Numbers Shown in Circles (1) (123)
Assessor's Block Numbers Shown in Ellipses

ADJ PAGE UPDATE	03/20/2019	NFL
REVISION	DATE	TECH