N1/2 SEC. 28, T. 16S., R. 25E., M.D.B. & M.

TAX CODE AREA 035-22
068-008
068-003

DISCLAIMER

THIS MAP WAS PREPARED FOR LOCAL PROPERTY ASSESSMENT PURPOSES ONLY. THE PARCELS SHOWN HEREON MAY NOT COMPLY WITH STATE AND LOCAL SUBDIVISION ORDINANCES. NO LIABILITY IS ASSUMED FOR THE USE OF THE INFORMATION HEREON. R & T CODE SEC. 327, 408.3, ETC.

REVISED: 8/2/2017
REASON: 2017-0007052
CAD TECH: NFL

1" = 400'

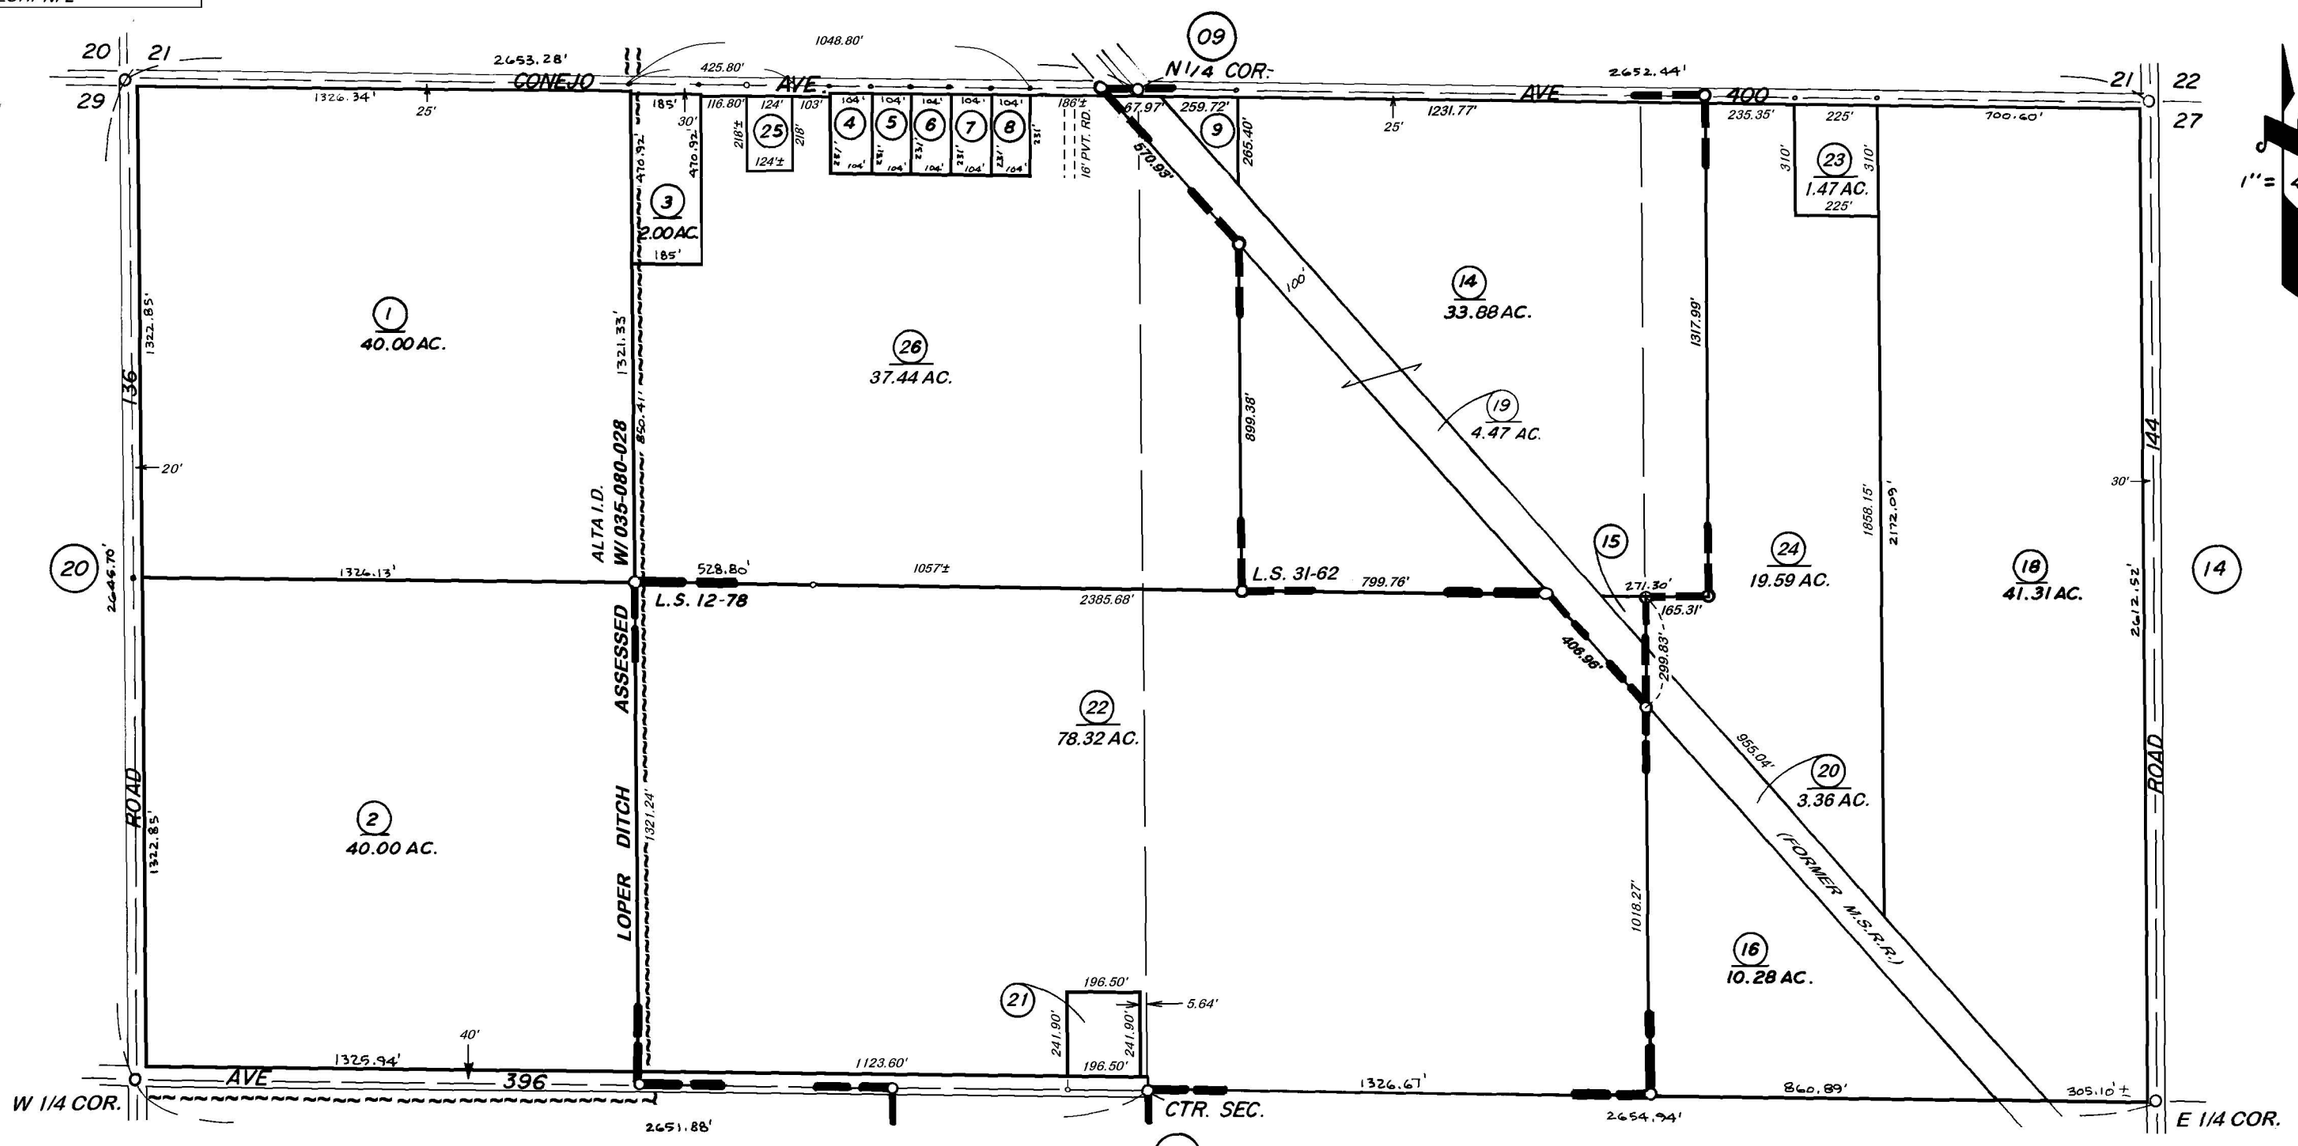

POR. RECORD OF SURVEY, L.S. 12-78
RECORD OF SURVEY, L.S. 31-62

NOTE — ASSESSOR'S BLOCK NUMBERS SHOWN IN ELLIPSES
ASSESSOR'S PARCEL NUMBERS SHOWN IN CIRCLES

VICINITY OF CUTLER
ASSESSOR'S MAPS BK. 035, PG. 22
COUNTY OF TULARE, CALIF.