DISCLAIMER

THIS MAP WAS PREPARED FOR LOCAL PROPERTY ASSESSMENT PURPOSES ONLY. THE PARCELS SHOWN HEREON MAY NOT COMPLY WITH STATE AND LOCAL SUBDIVISION ORDINANCES. NO LIABILITY IS ASSUMED FOR THE USE OF THE INFORMATION HEREON.

REVISED: 7/31/2018
REASON: 2017-0081474
CAD TECH: NFL

SEC. 29 & SEC. 32, T.17S., R.25E., M.D.B.&M.

TAX CODE AREA **051-15**

153-045
153-051 153-046
153-053 153-047
153-096 153-086
153-097 153-091

1" = 800'

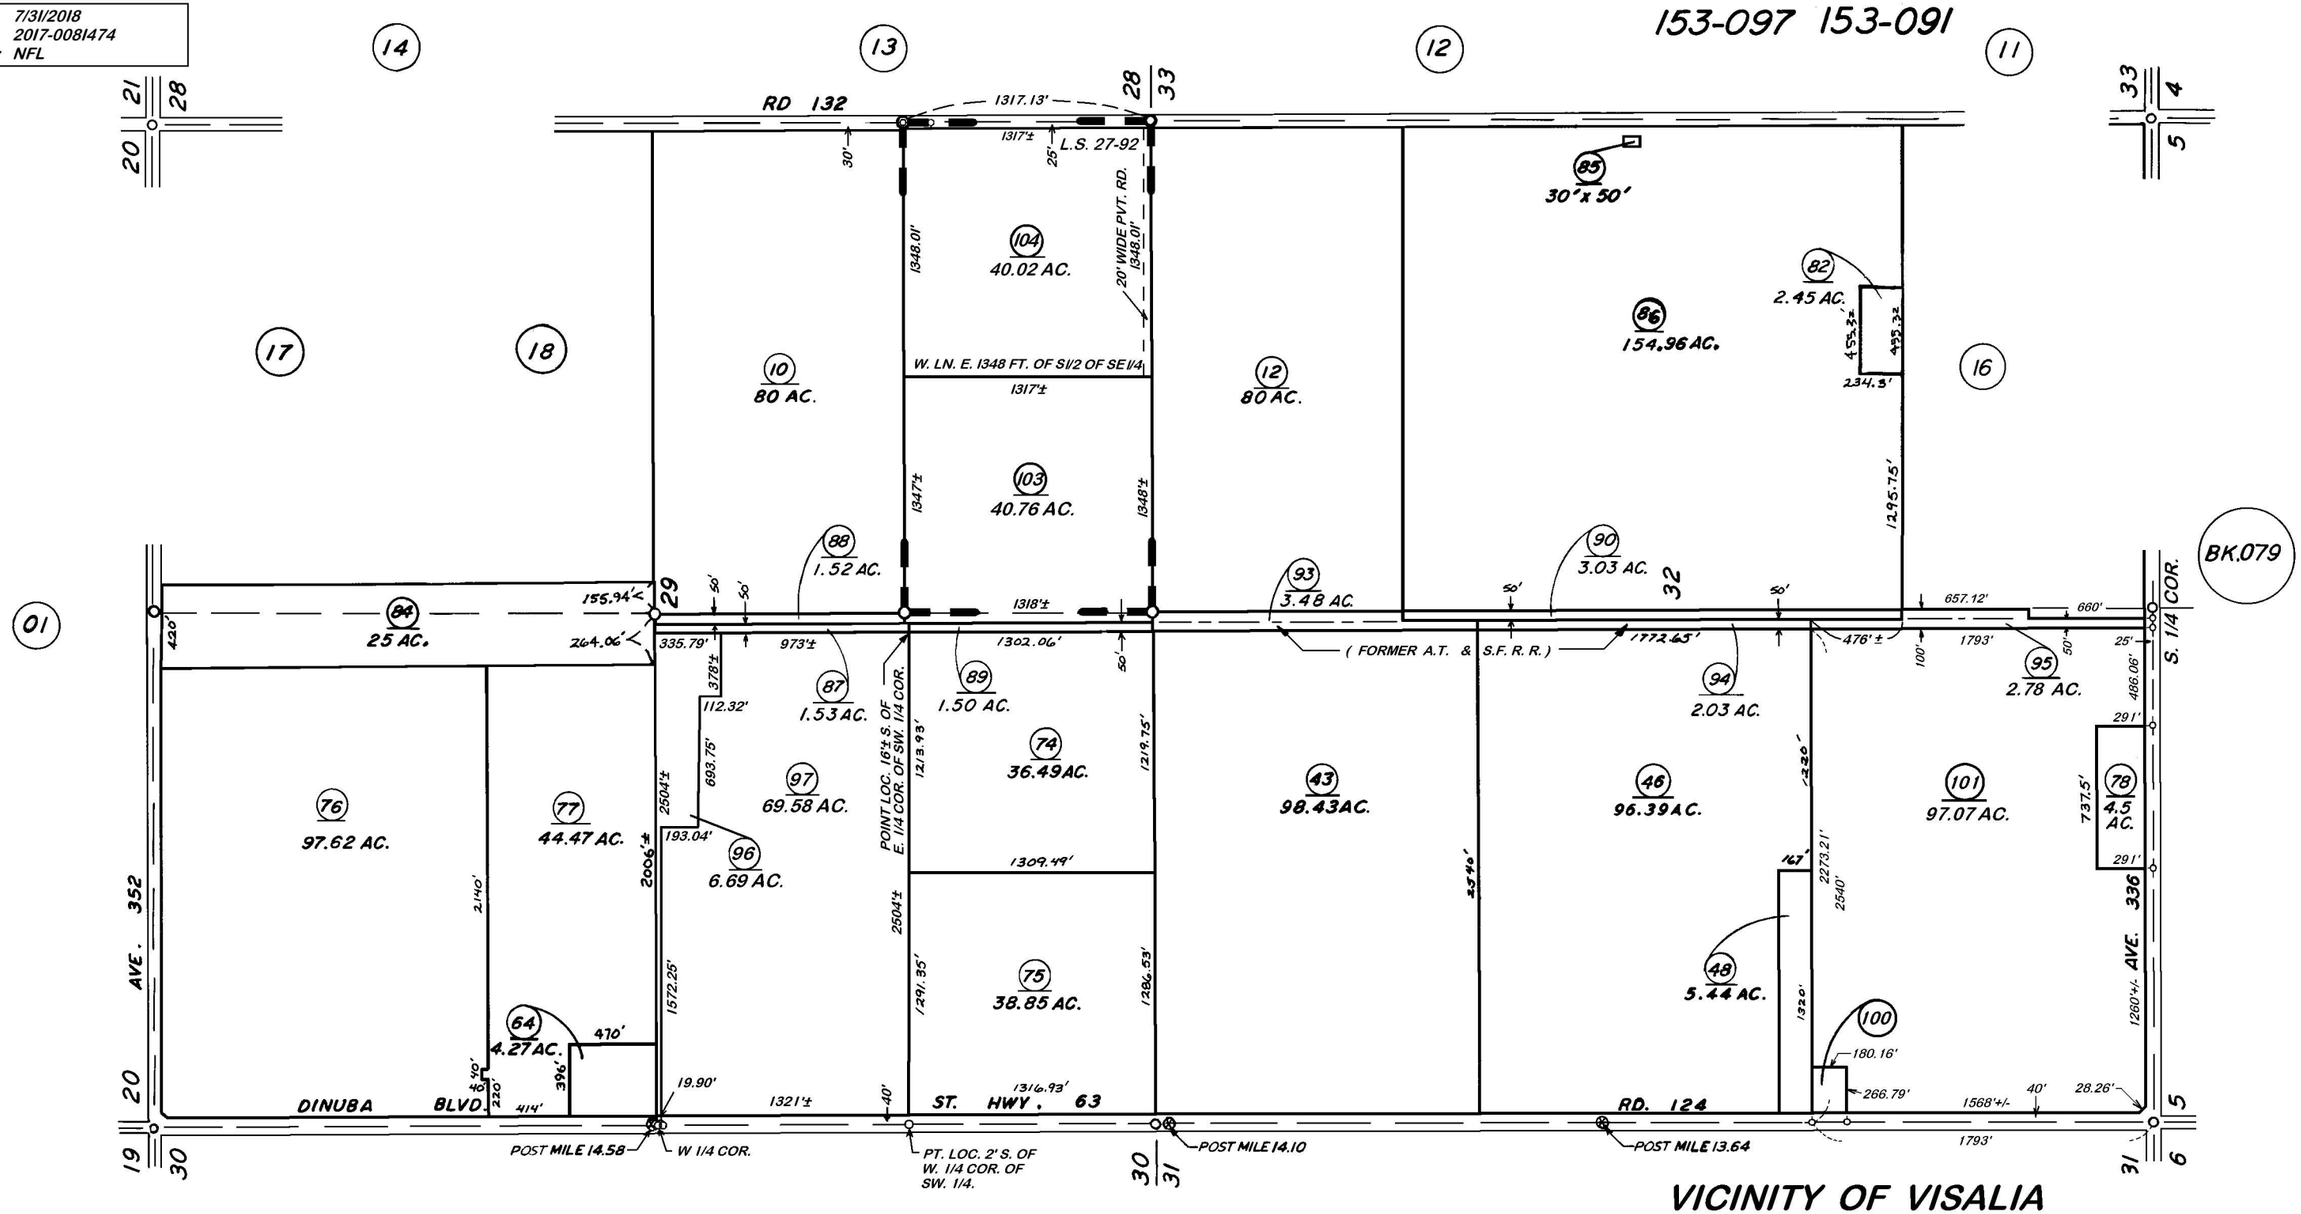

RECORD OF SURVEY, L.S. 27-92

BK. 48

VICINITY OF VISALIA

ASSESSOR'S MAPS BK. 051 PG. 15.
COUNTY OF TULARE, CALIF.

NOTE — ASSESSOR'S BLOCK NUMBERS SHOWN IN ELLIPSES
ASSESSOR'S PARCEL NUMBERS SHOWN IN CIRCLES