N1/2 OF NE1/4 OF SW1/4 SEC.19, T.18S., R.25E., M.D.B.&M.

Tax Area Codes 090–31
006–000
006–201

DISCLAIMER

THIS MAP WAS PREPARED FOR LOCAL PROPERTY ASSESSMENT PURPOSES ONLY AND THE PARCELS SHOWN HEREON MAY NOT COMPLY WITH STATE AND LOCAL SUBDIVISION ORDINANCES, AND NO LIABILITY IS ASSUMED FOR THE USE OF THE INFORMATION SHOWN HEREON.

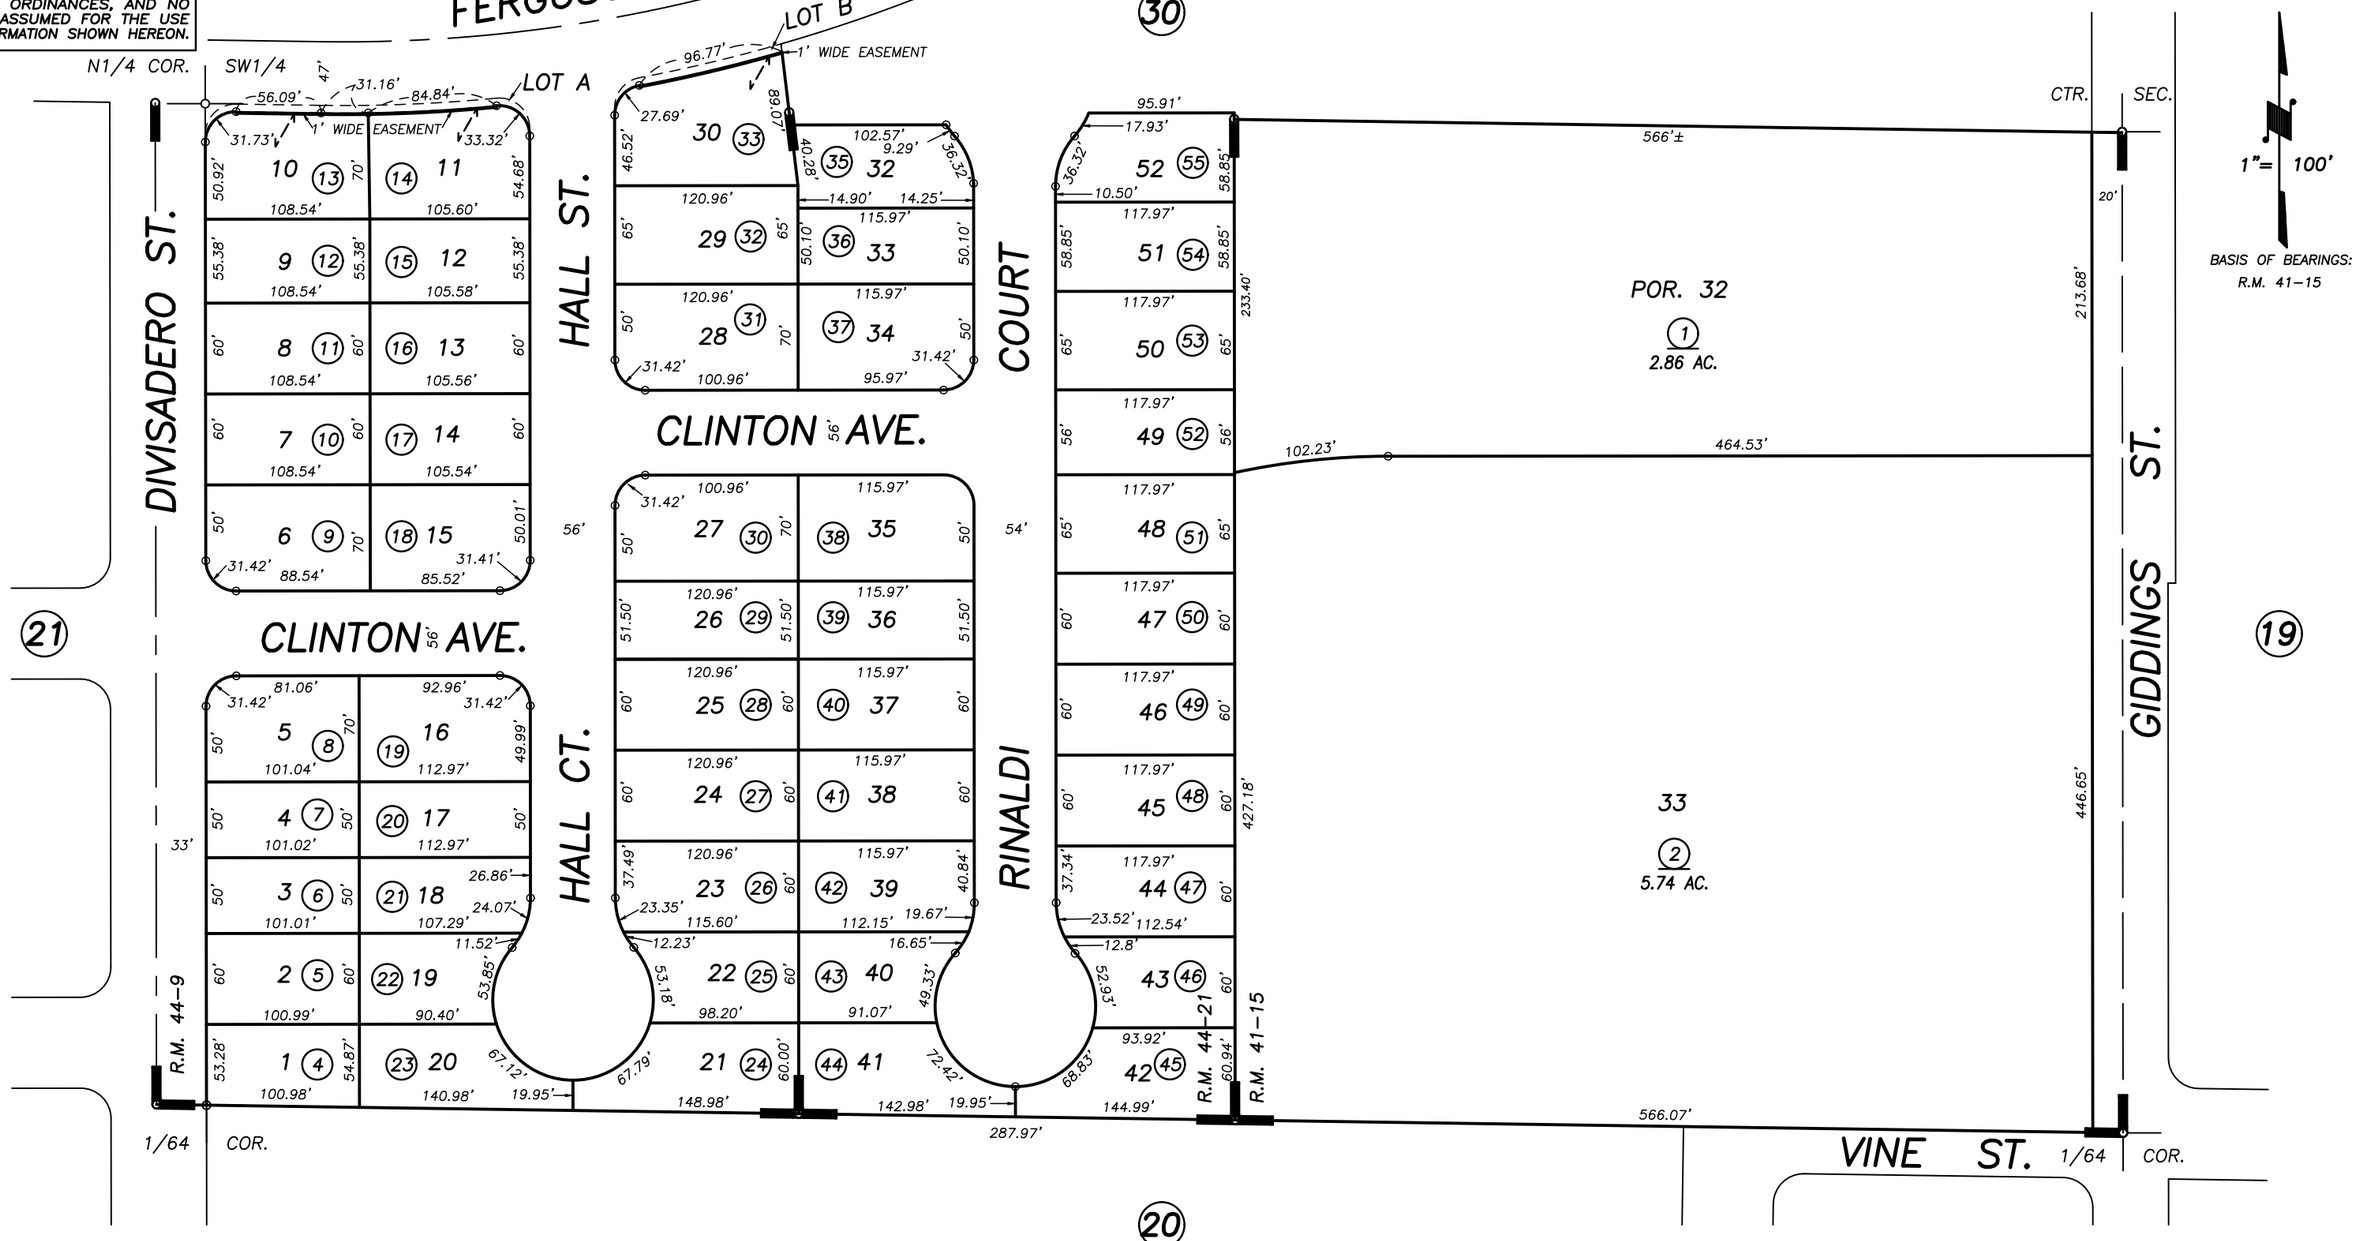

POR. LUISI ACRES, UNIT NO. 1, R.M. 41–15
POR. AMENDED LUISI ACRES NO. 5 – PHASE 1, R.M. 44–9
POR. LUISI ACRES NO. 5 – PHASE 2, R.M. 44–21

CITY OF VISALIA
ASSESSOR'S MAPS BK. 090 , PG. 31
COUNTY OF TULARE, CALIFORNIA, U.S.A.

NOTE: Assessor's Parcel Numbers Shown in Circles (1) Assessor's Block Numbers Shown in Elipses (123)

2019–0015179	6/11/2019	NFL
REVISION	DATE	TECH