71
72

DISCLAIMER

THIS MAP WAS PREPARED FOR LOCAL PROPERTY ASSESSMENT PURPOSES ONLY. THE PARCELS SHOWN HEREON MAY NOT COMPLY WITH STATE AND LOCAL SUBDIVISION ORDINANCES. NO LIABILITY IS ASSUMED FOR THE USE OF THE INFORMATION HEREON. R & T CODE SEC. 327, 408.3, ETC.

REVISED: 08/21/2017
REASON: 2017-0024477
CAD TECH: GL

POR. NW1/4 OF NE1/4 SEC.10, T.20S., R.24E., M. D. B. & M.

TAX CODE AREA 5-097 5-060

175-14

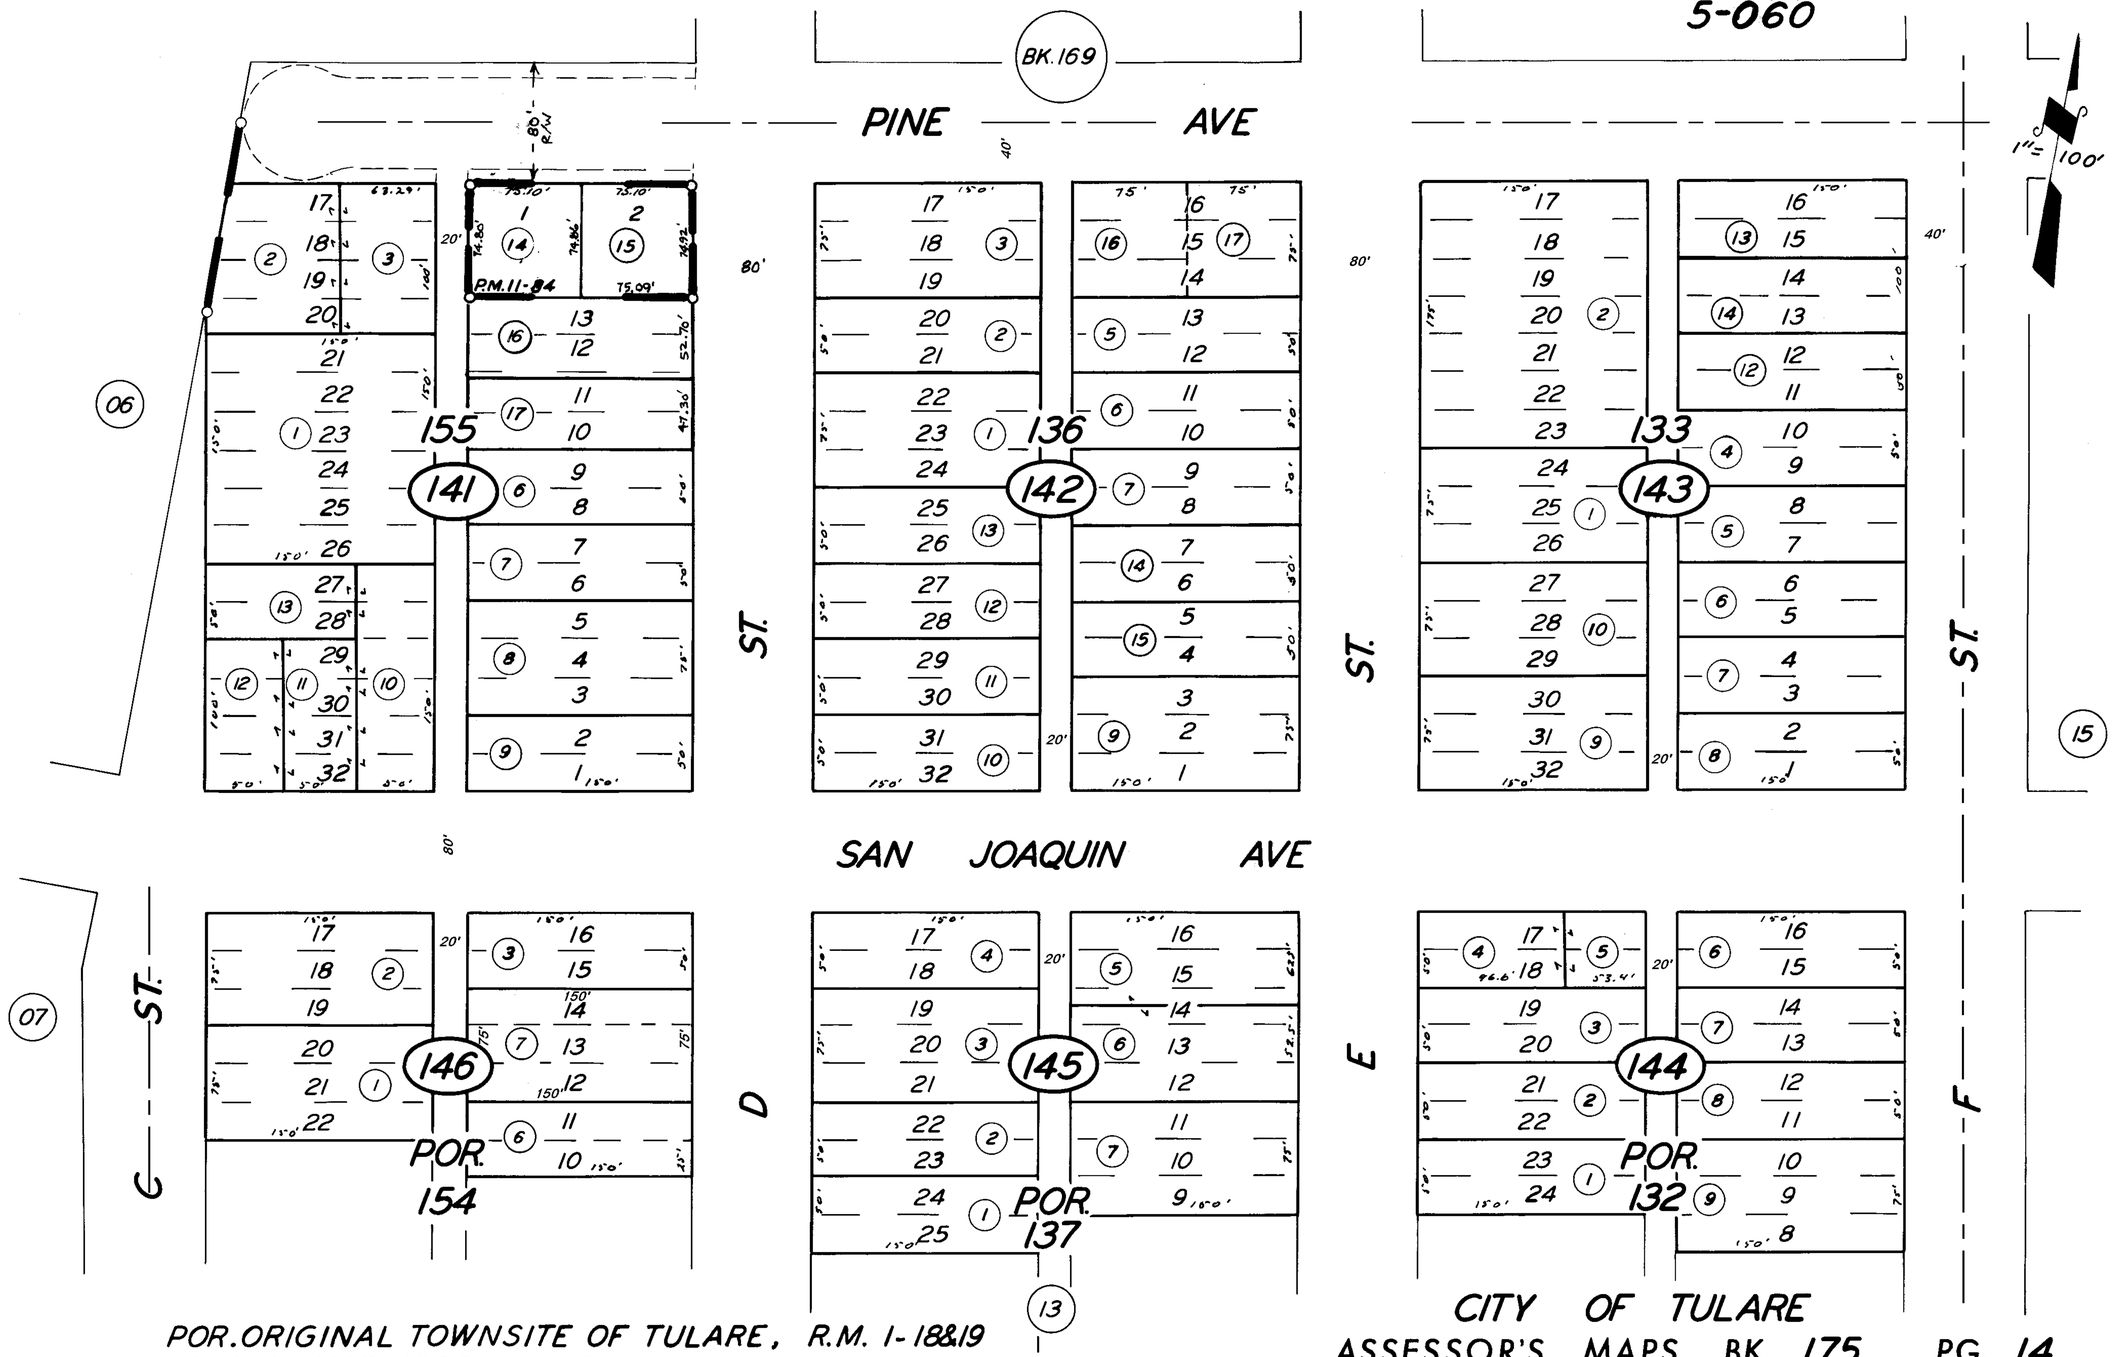

POR. ORIGINAL TOWNSITE OF TULARE, R.M. 1-18&19
PARCEL MAP 1083, P.M. 11-84

CITY OF TULARE
ASSESSOR'S MAPS BK. 175, PG. 14
COUNTY OF TULARE, CALIF.

NOTE — ASSESSOR'S BLOCK NUMBERS SHOWN IN ELLIPSES
ASSESSOR'S PARCEL NUMBERS SHOWN IN CIRCLES