DISCLAIMER

THIS MAP WAS PREPARED FOR LOCAL PROPERTY ASSESSMENT PURPOSES ONLY. THE PARCELS SHOWN HEREON MAY NOT COMPLY WITH STATE AND LOCAL SUBDIVISION ORDINANCES. NO LIABILITY IS ASSUMED FOR THE USE OF THE INFORMATION HEREON. R & T CODE SEC. 327, 408.3, ETC.

REVISED: 7/2/2018
REASON: 2018-0006348
CAD TECH: NFL

N1/2 OF SEC. 24, T. 20S., R. 26E., M. D. B. & M.

TAX CODE AREA 214-06

108-003

BK. 199

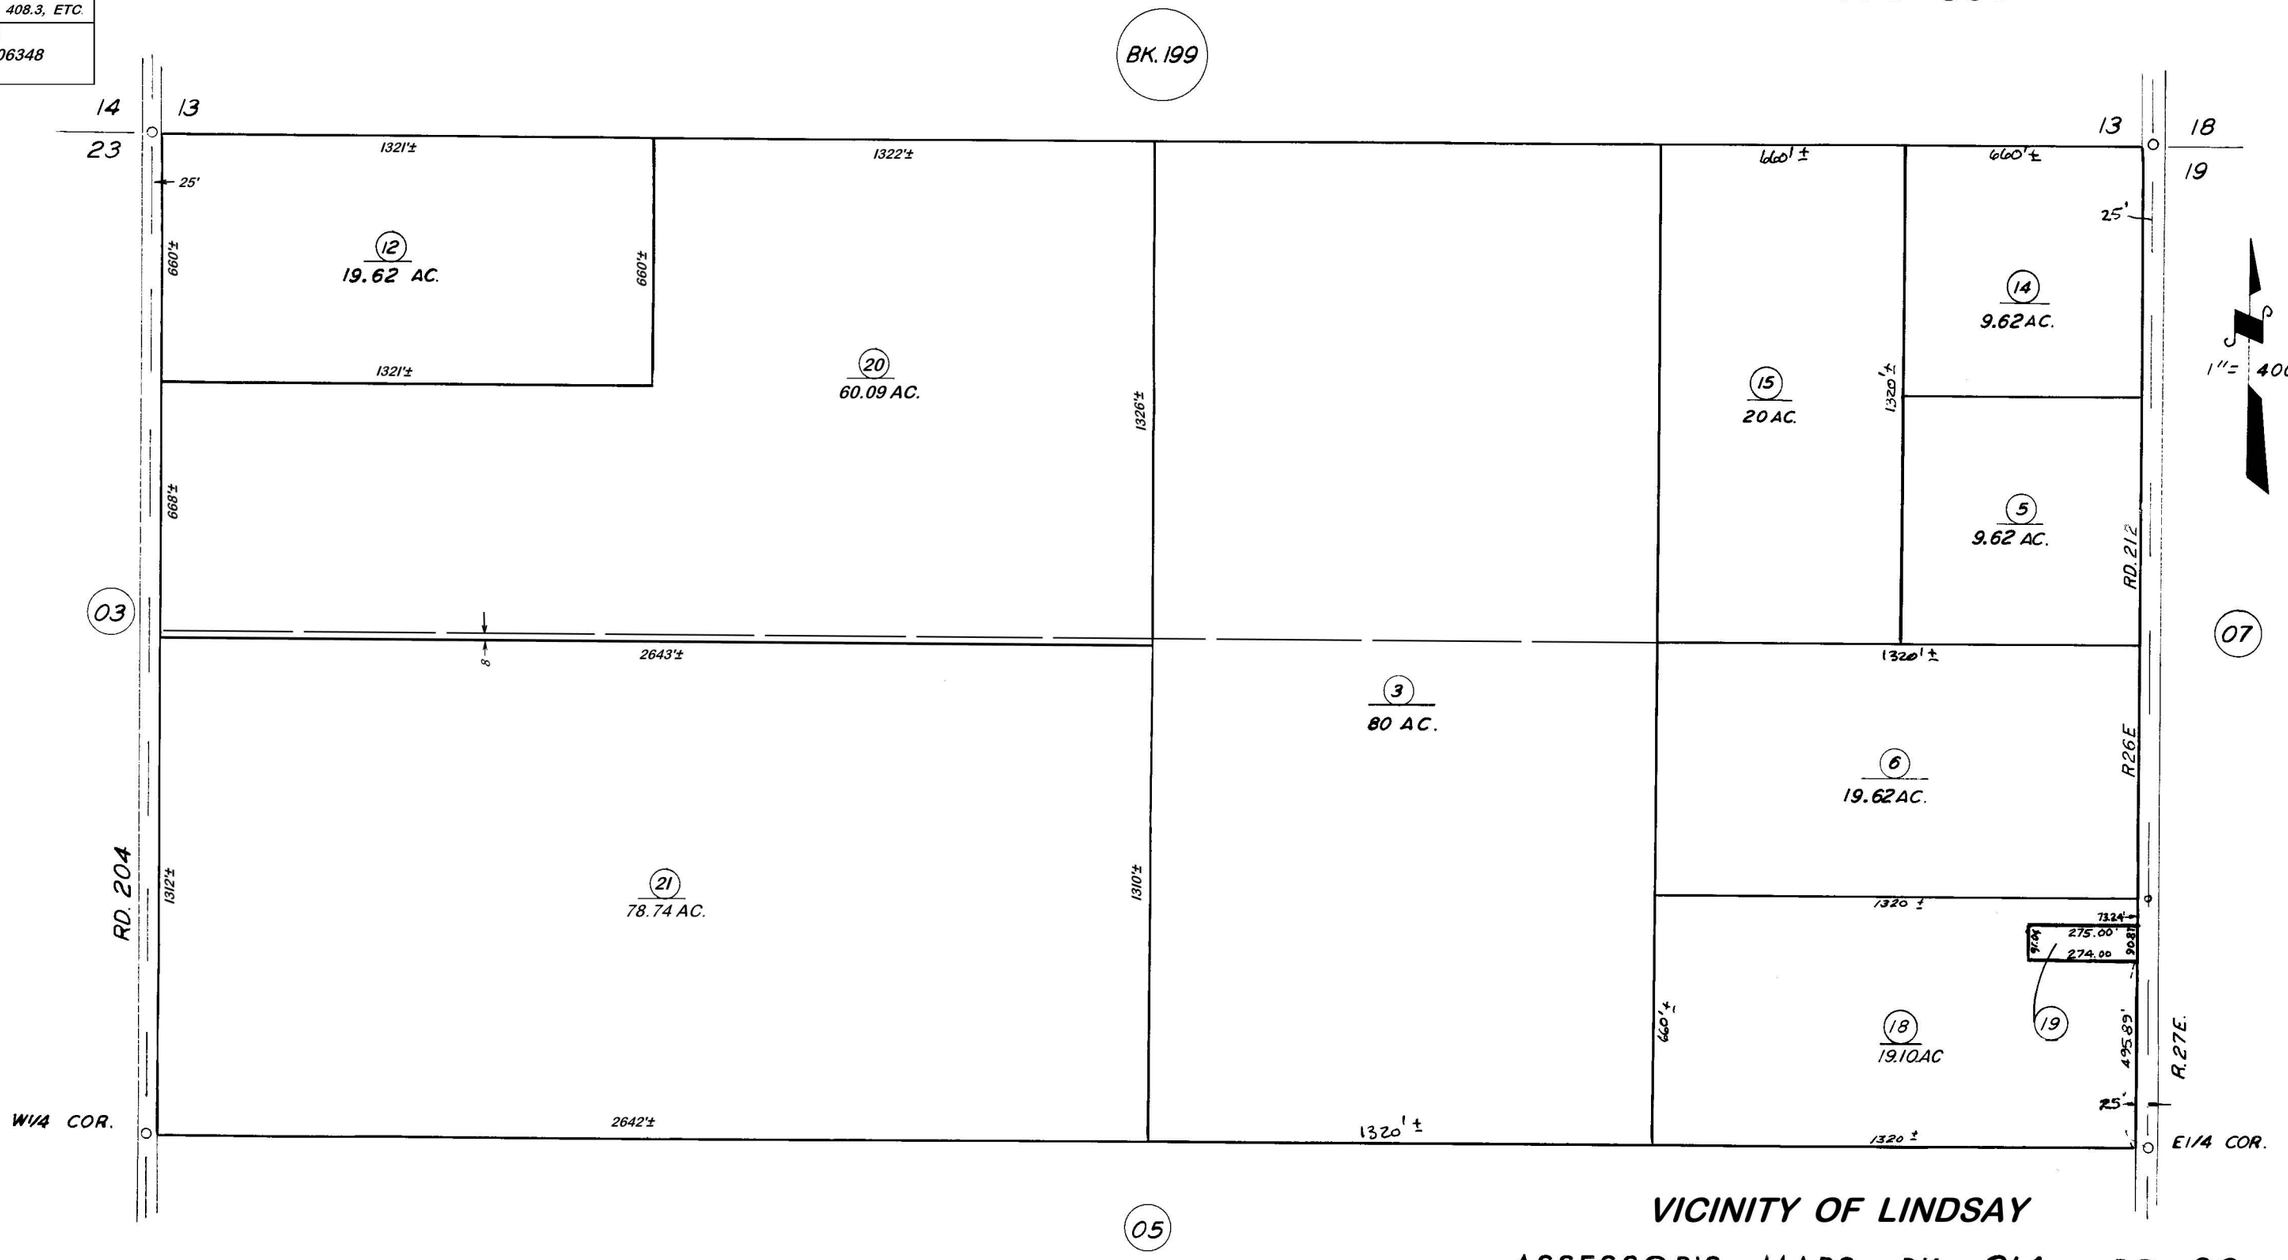

VICINITY OF LINDSAY

ASSESSOR'S MAPS BK. 214, PG. 06

COUNTY OF TULARE, CALIF.

NOTE — ASSESSOR'S BLOCK NUMBERS SHOWN IN ELLIPSES
ASSESSOR'S PARCEL NUMBERS SHOWN IN CIRCLES