DISCLAIMER

THIS MAP WAS PREPARED FOR LOCAL PROPERTY ASSESSMENT PURPOSES ONLY. THE PARCELS SHOWN HEREON MAY NOT COMPLY WITH STATE AND LOCAL SUBDIVISION ORDINANCES. NO LIABILITY IS ASSUMED FOR THE USE OF THE INFORMATION HEREON. R & T CODE SEC. 327, 408.3, ETC.

REVISED: 03/18/2019
REASON: 2012-0087262
CAD TECH: WAC

N'LY. POR. SE 1/4 OF SW 1/4 SEC. 26, T.21 S., R.27E., M.D.B.&M.

TAX CODE AREA 252-27
004-000

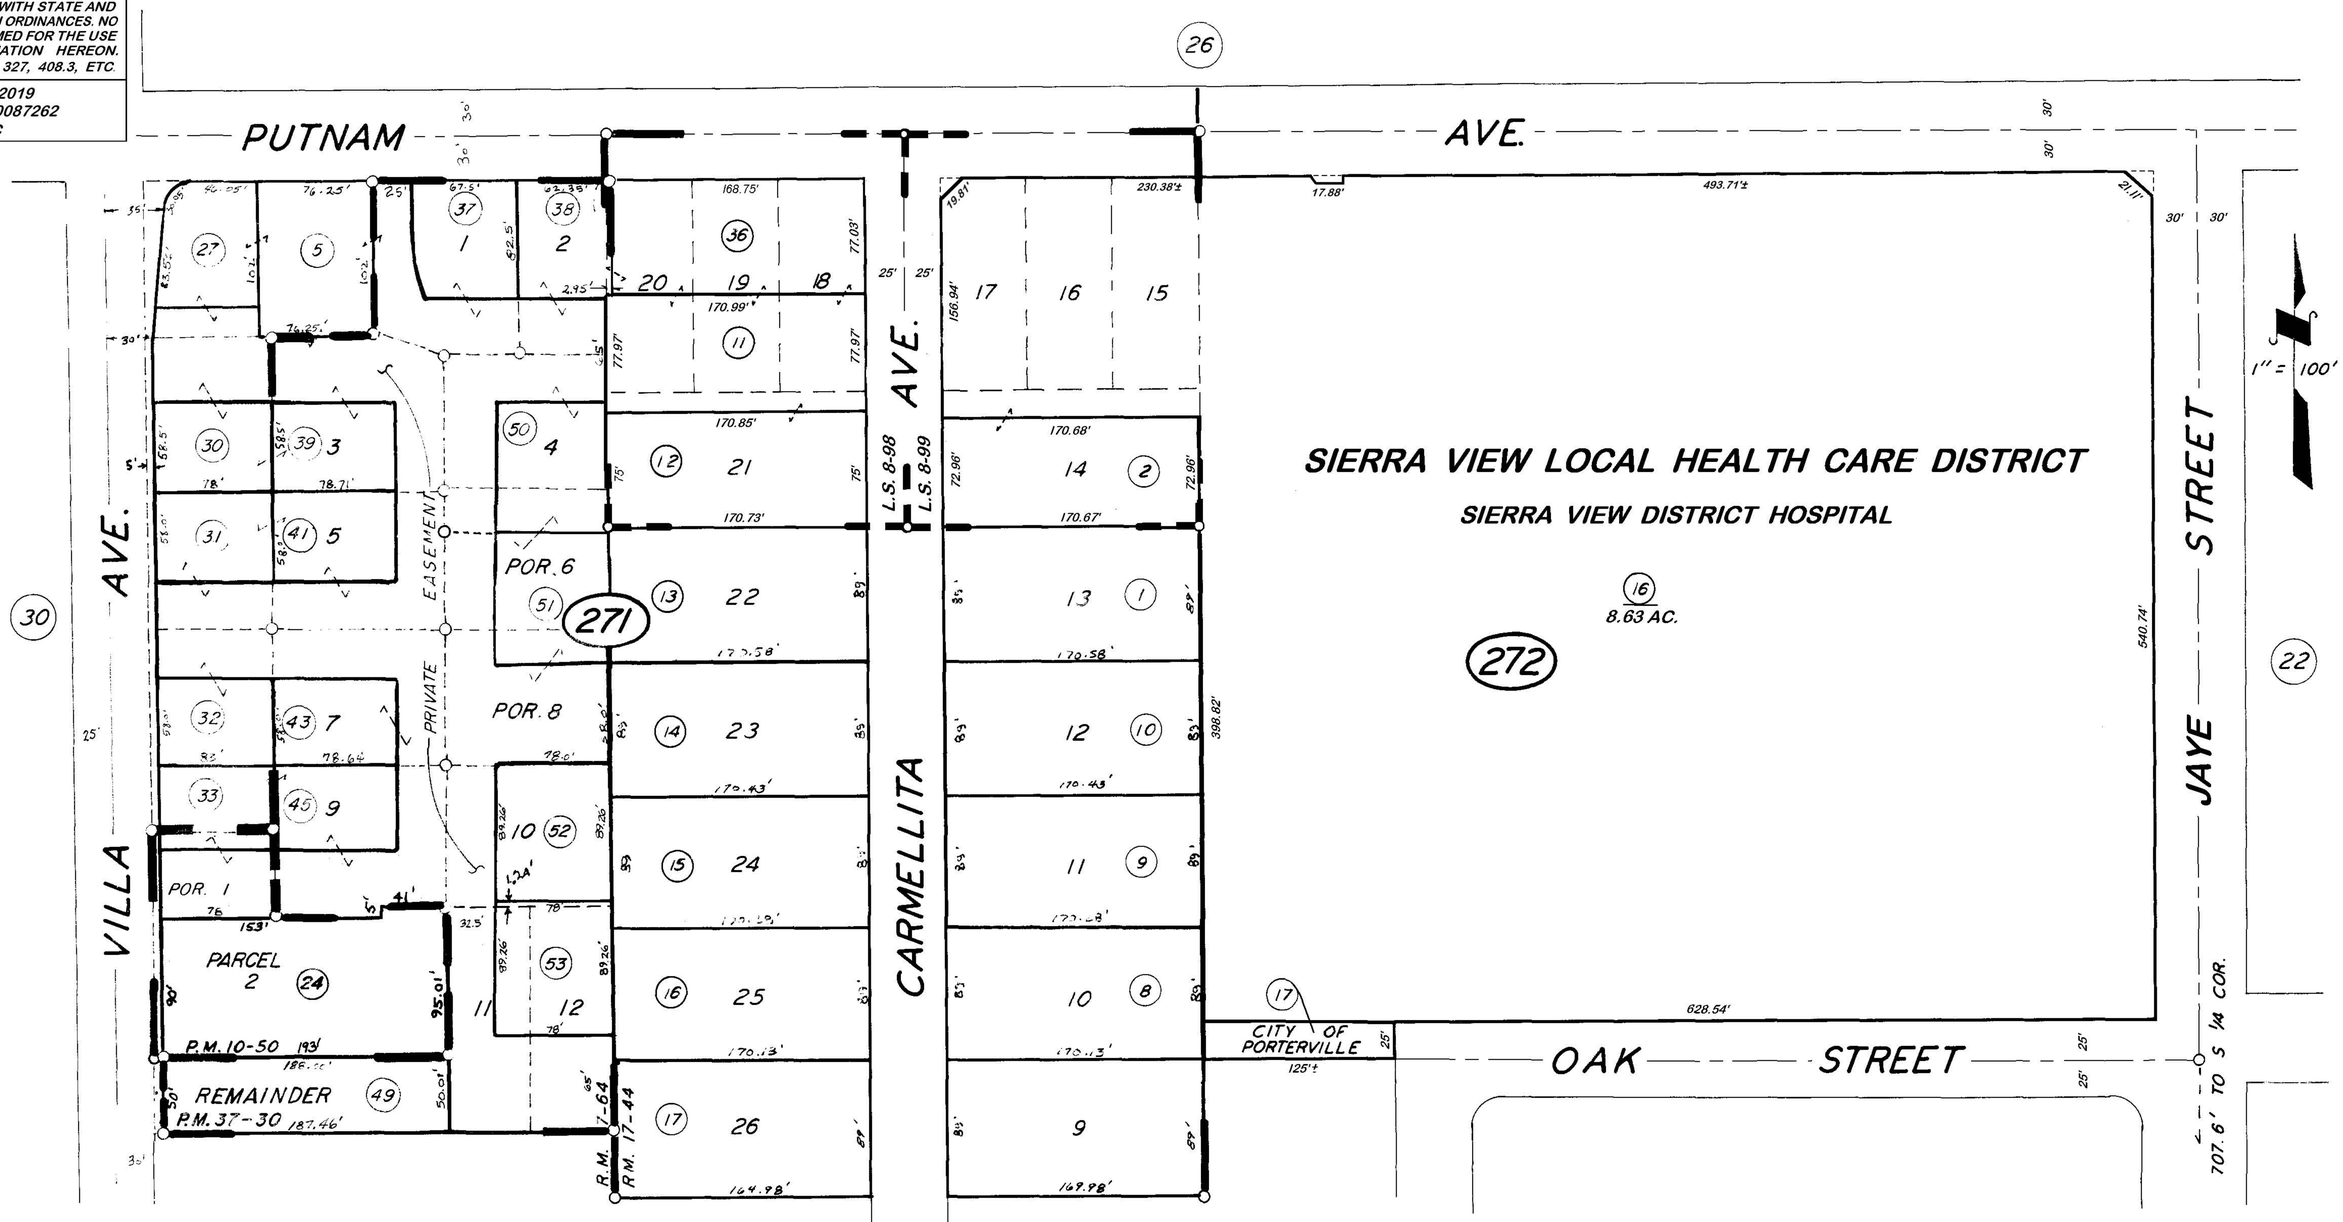

POR. WILLIAMS & PREMO VILLA TRACT,
POR. FRAME TRACT,
PARCEL MAP 949,
PARCEL MAP 3627
RECORD OF SURVEY,
RECORD OF SURVEY,

R.M. 7-64
R.M. 17-44
P.M. 10-50
P.M. 37-30
L.S. 8-98
L.S. 8-99

CITY OF PORTERVILLE

ASSESSOR'S MAPS BK. 252, PG. 27.
COUNTY OF TULARE, CALIF.

NOTE — ASSESSOR'S BLOCK NUMBERS SHOWN IN ELLIPSES
ASSESSOR'S PARCEL NUMBERS SHOWN IN CIRCLES