DISCLAIMER

THIS MAP WAS PREPARED FOR LOCAL PROPERTY ASSESSMENT PURPOSES ONLY AND THE PARCELS SHOWN HEREON MAY NOT COMPLY WITH STATE AND LOCAL SUBDIVISION ORDINANCES, AND NO LIABILITY IS ASSUMED FOR THE USE OF THE INFORMATION SHOWN HEREON.

S1/2 SEC.3, T.22S., R.27E., M.D.B.&M.

Tax Area Codes **268–11**

004–000
004–097
126–001
004–130

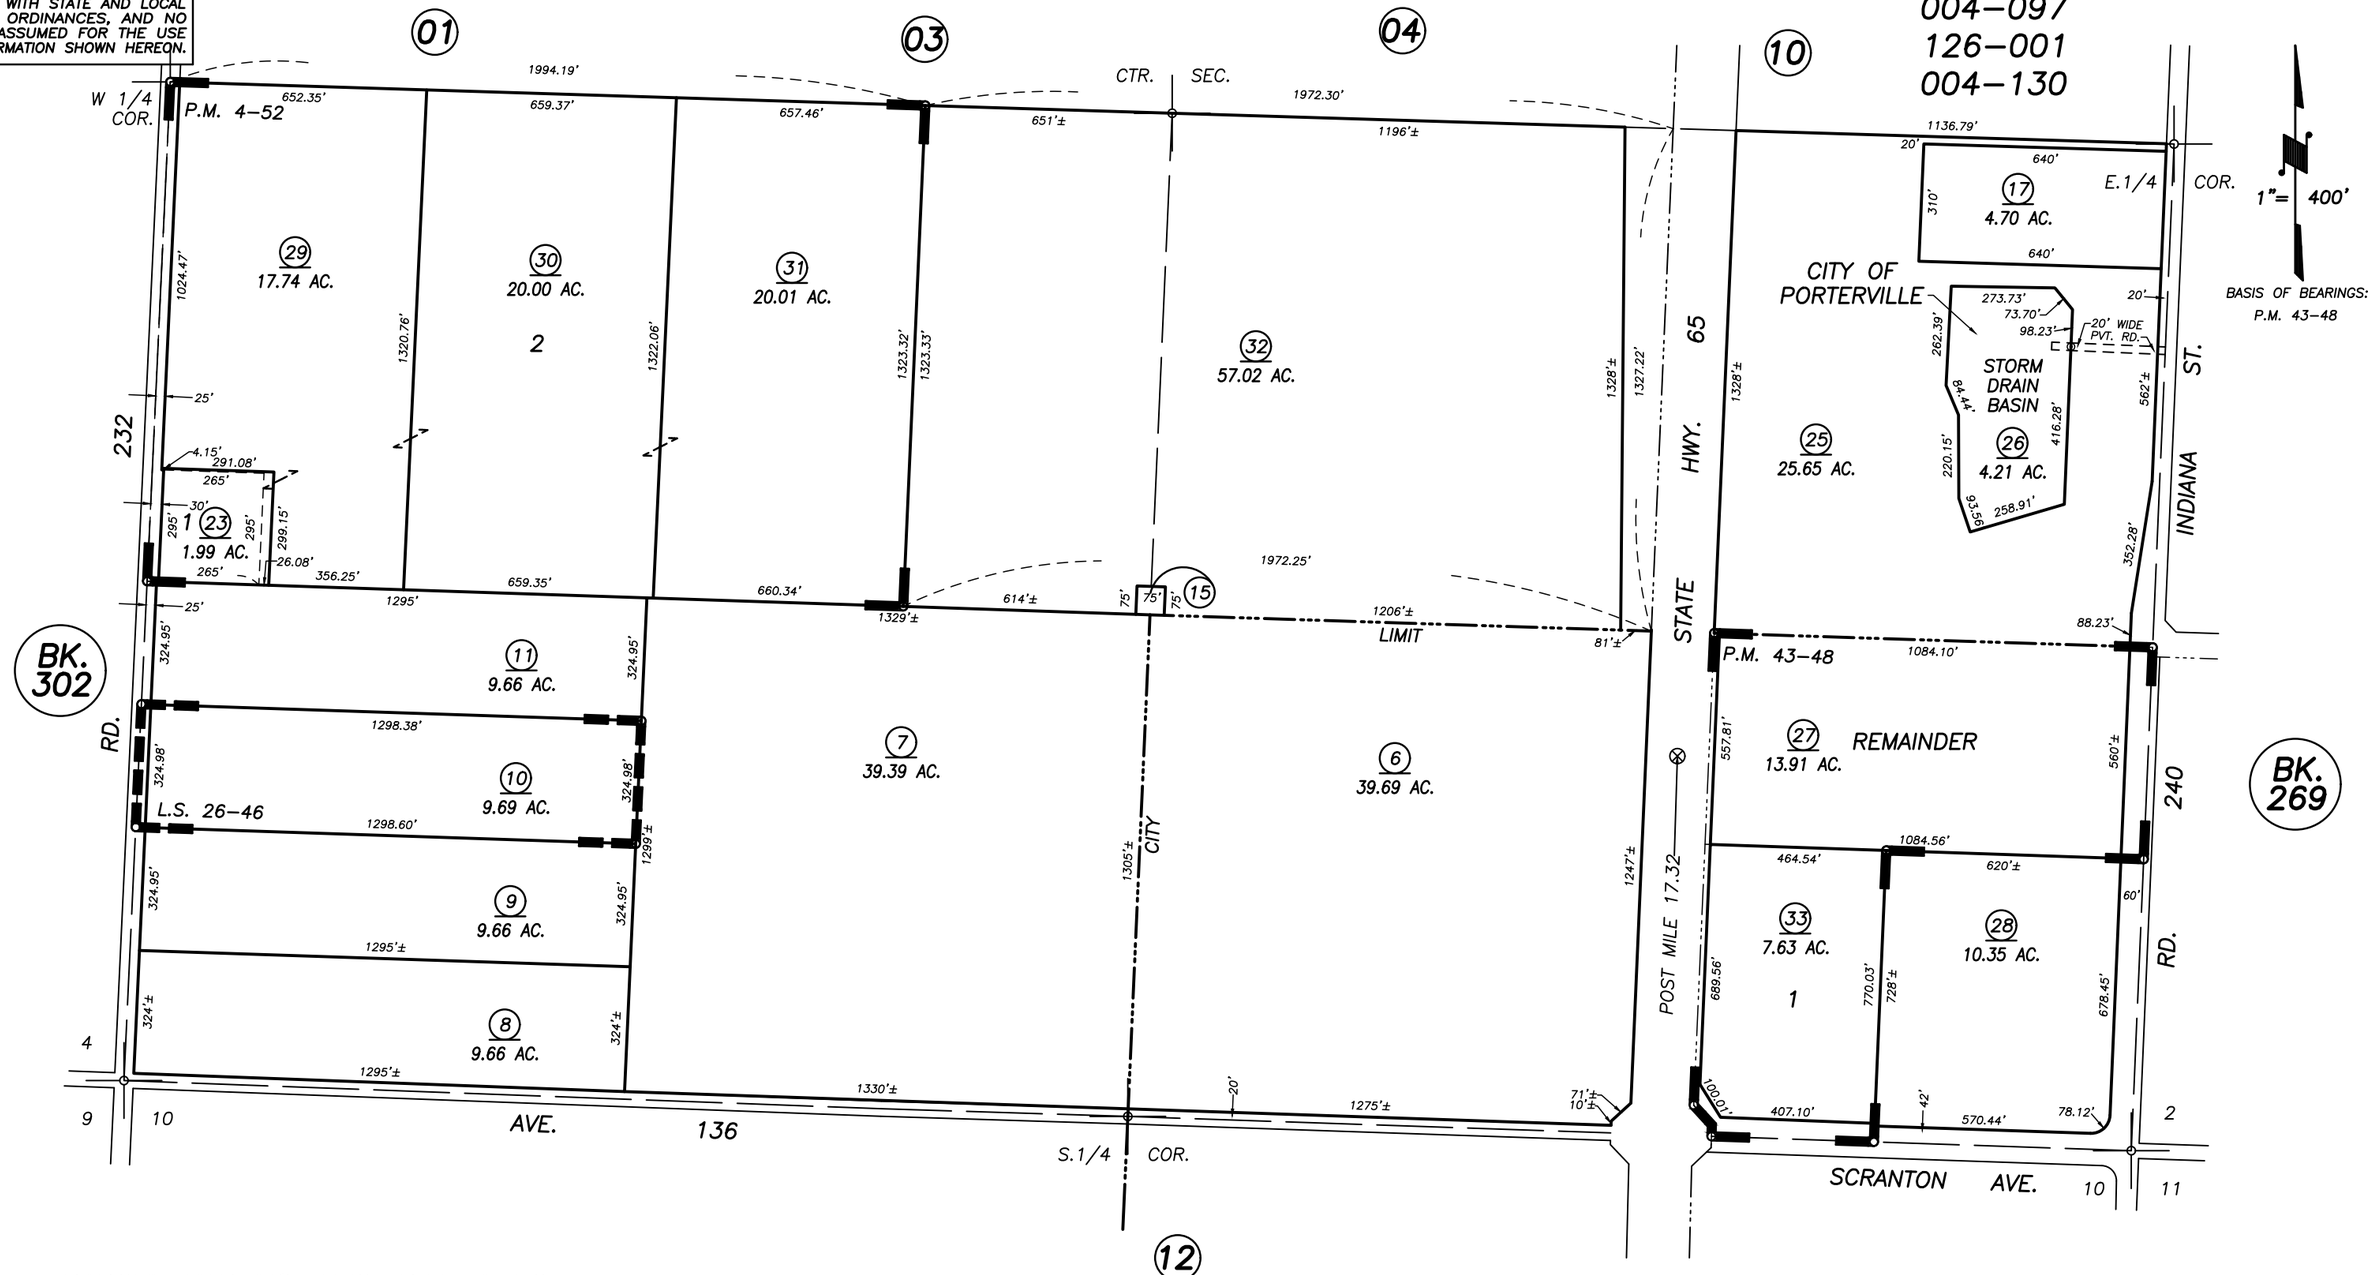

PARCEL MAP NO. 352, P.M. 4–52
PARCEL MAP NO. 4244, P.M. 43–48
POR. RECORD OF SURVEY, L.S. 21–68 (SEC. 3, ETC.)
POR. RECORD OF SURVEY, L.S. 26–26 (STATE HWY. 65)
RECORD OF SURVEY, L.S. 26–46

VICINITY OF PORTERVILLE
ASSESSOR'S MAPS BK. 268 , PG. 11
COUNTY OF TULARE, CALIFORNIA, U.S.A.

NOTE: Assessor's Parcel Numbers Shown in Circles (1)
Assessor's Block Numbers Shown in Ellipses (123)

2016–0023867	09/14/2018	WAC
REVISION	DATE	TECH