DISCLAIMER

THIS MAP WAS PREPARED FOR LOCAL PROPERTY ASSESSMENT PURPOSES ONLY AND THE PARCELS SHOWN HEREON MAY NOT COMPLY WITH STATE AND LOCAL SUBDIVISION ORDINANCES, AND NO LIABILITY IS ASSUMED FOR THE USE OF THE INFORMATION SHOWN HEREON.

S1/2 OF NE1/4 SEC.2, T.22S., R.27E., M.D.B.&M.

Tax Area Codes
004-000 004-116
004-084 004-143

269-13

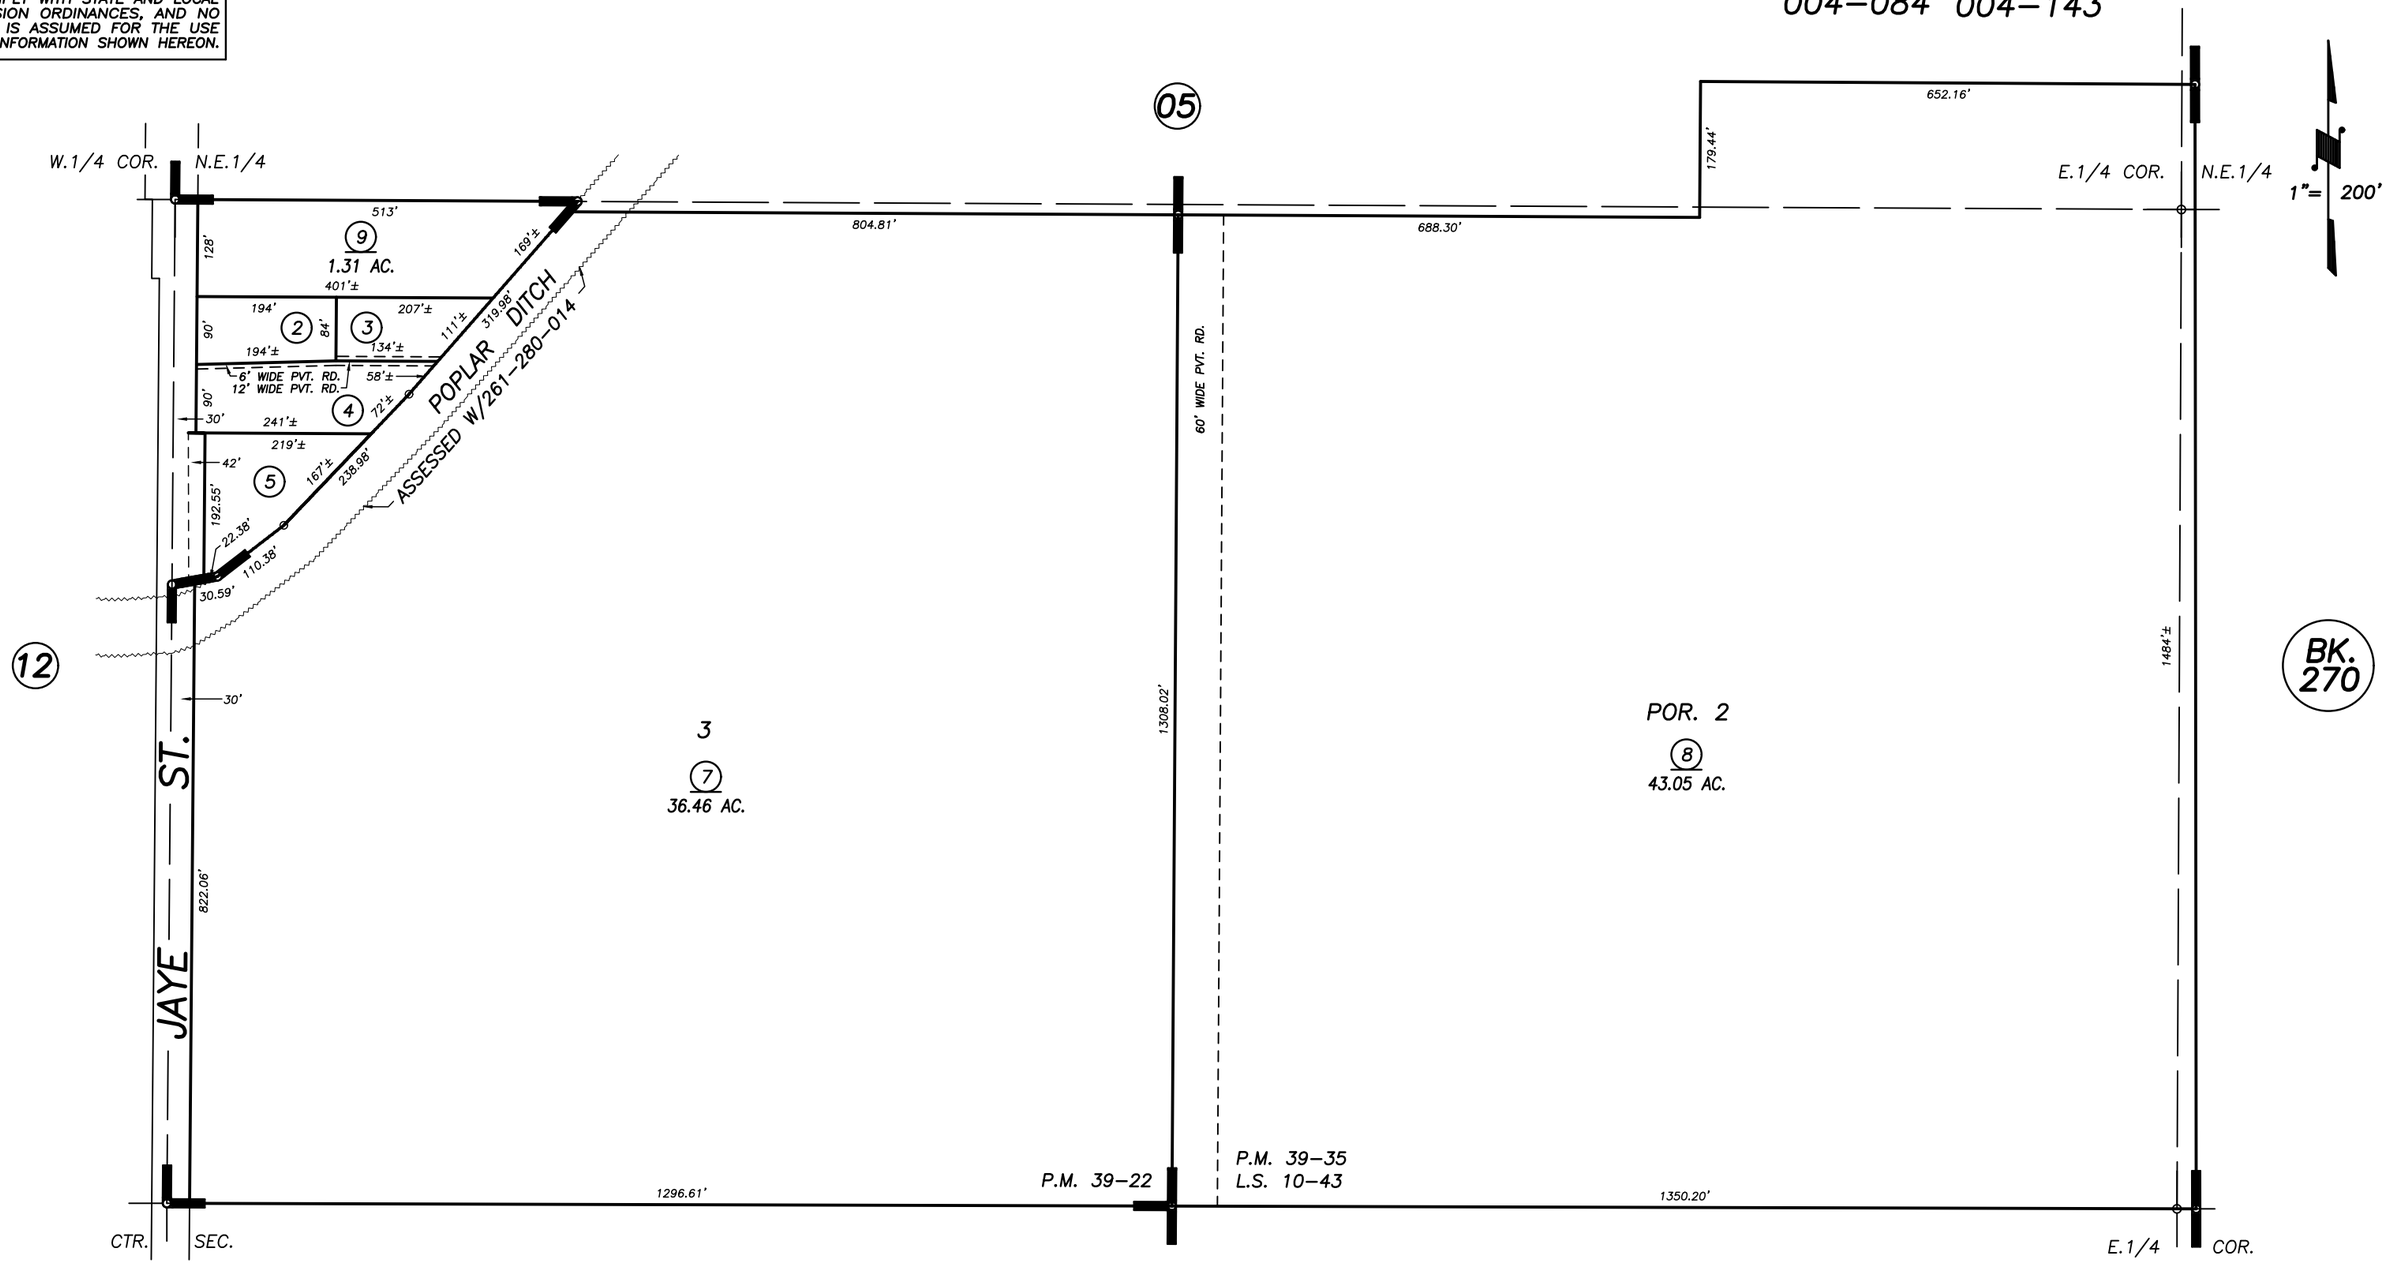

POR. RECORD OF SURVEY, L.S. 10-43
POR. PARCEL MAP 3819, P.M. 39-22
POR. PARCEL MAP 3832, P.M. 39-35

CITY OF PORTERVILLE
ASSESSOR'S MAPS BK. 269 , PG. 13
COUNTY OF TULARE, STATE OF CALIFORNIA, U.S.A.

NOTE: Assessor's Parcel Numbers Shown in Circles (1) Assessor's Block Numbers Shown in Elipses (123)

2010-0025925	10/23/2018	WAC
REVISION	DATE	TECH