DISCLAIMER

THIS MAP WAS PREPARED FOR LOCAL PROPERTY ASSESSMENT PURPOSES ONLY. THE PARCELS SHOWN HEREON MAY NOT COMPLY WITH STATE AND LOCAL SUBDIVISION ORDINANCES. NO LIABILITY IS ASSUMED FOR THE USE OF THE INFORMATION HEREON. R & T CODE SEC. 327, 408.3, ETC.

REVISED: 8/30/2017
REASON: 2017-0013130
CAD TECH: NFL

ELY. POR. OF N 1/2 OF SW 1/4 OF SEC. 1, T.22S., R.27E., M.D.B. & M.

TAX CODE AREA
126-001
004-149

270-13

1" = 100'

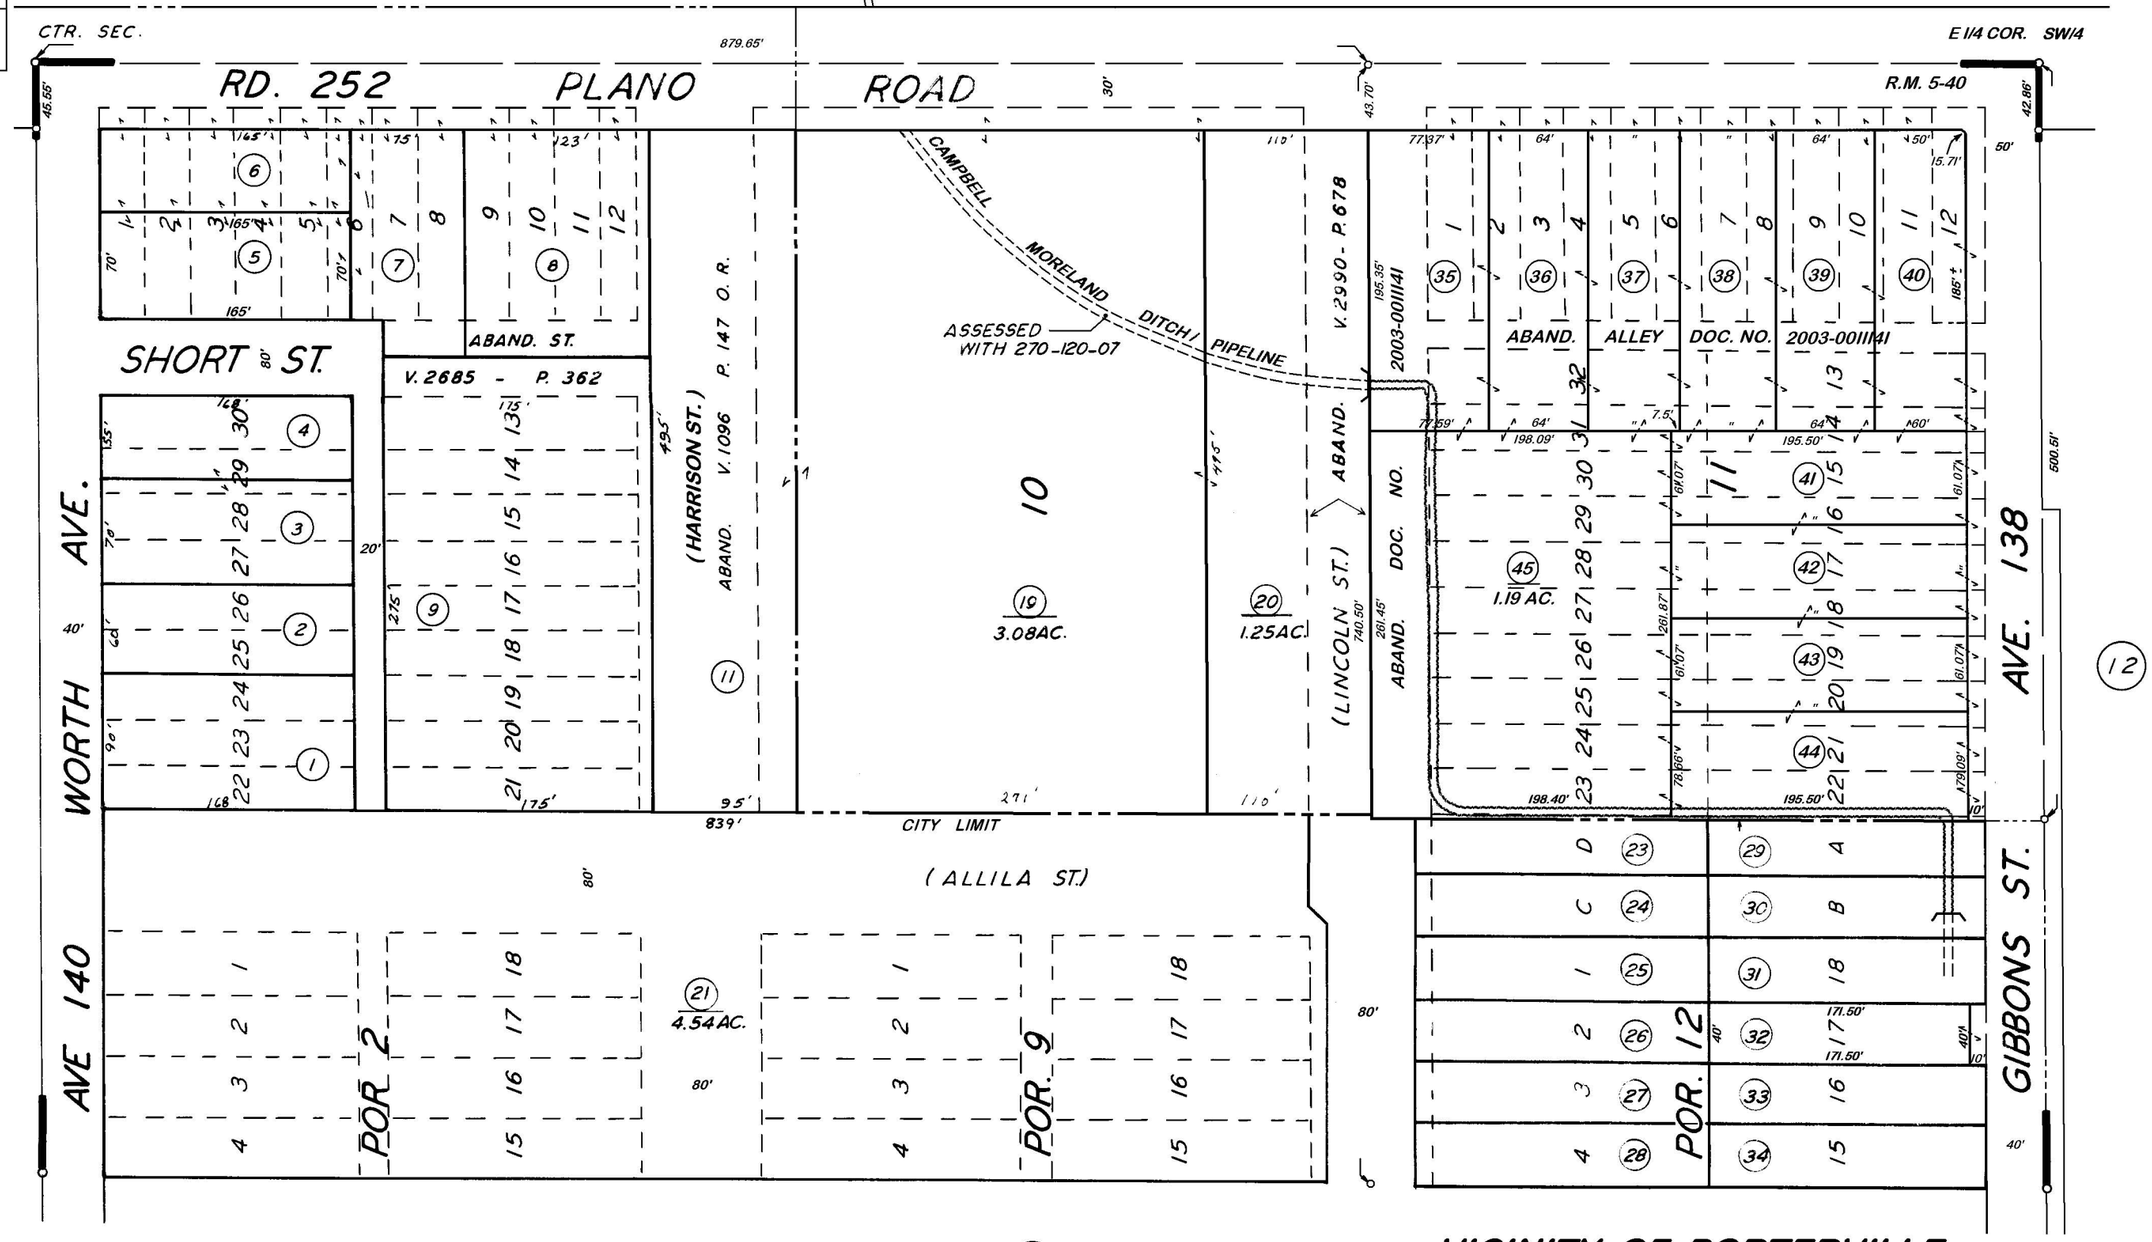

POR. OF PLANO, R. M. 5-40.

VICINITY OF PORTERVILLE

ASSESSOR'S MAPS BK. 270, PG. 13.
COUNTY OF TULARE, CALIF.

NOTE -- ASSESSOR'S BLOCK NUMBERS SHOWN IN ELLIPSES
ASSESSOR'S PARCEL NUMBERS SHOWN IN CIRCLES