S1/2 OF NW1/4 SEC. 36, T.22S., R.27E., M.D.B.&M.

Tax Area Codes 304–17
144–001
144–006

DISCLAIMER

THIS MAP WAS PREPARED FOR LOCAL PROPERTY ASSESSMENT PURPOSES ONLY AND THE PARCELS SHOWN HEREON MAY NOT COMPLY WITH STATE AND LOCAL SUBDIVISION ORDINANCES, AND NO LIABILITY IS ASSUMED FOR THE USE OF THE INFORMATION SHOWN HEREON.

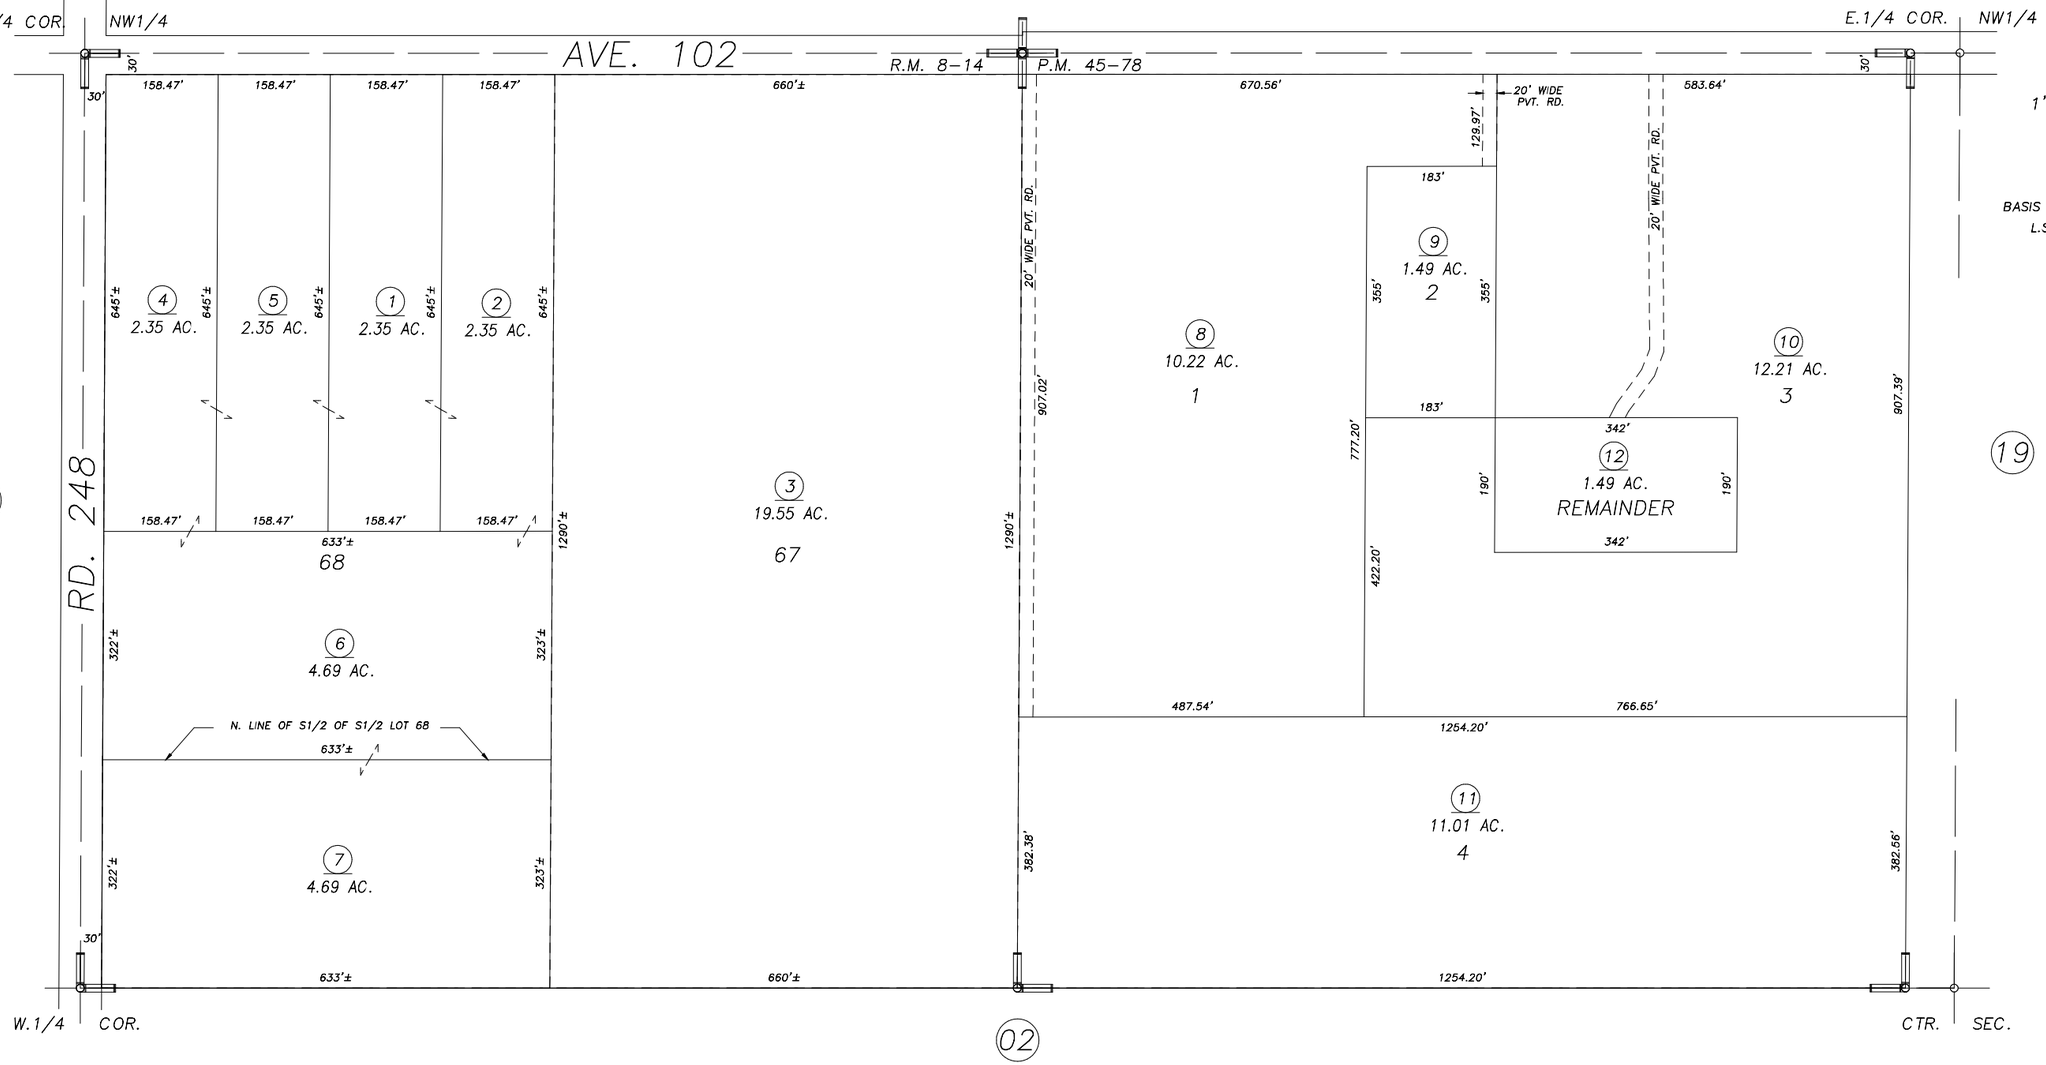

POR. TERRA BELLA LANDS SUB. NO. 4, R.M. 8–14
PARCEL MAP NO. 4473, P.M. 45–78

VICINITY OF TERRA BELLA
ASSESSOR'S MAPS BK.304 , PG.01
COUNTY OF TULARE, CALIFORNIA, U.S.A.

NOTE: Assessor's Parcel Numbers Shown in Circles (1)
Assessor's Block Numbers Shown in Elipses (123)

2000–0079116	12/05/2016	ASG
REVISION	DATE	TECH