DISCLAIMER

THIS MAP WAS PREPARED FOR LOCAL PROPERTY ASSESSMENT PURPOSES ONLY. THE PARCELS SHOWN HEREON MAY NOT COMPLY WITH STATE AND LOCAL SUBDIVISION ORDINANCES. NO LIABILITY IS ASSUMED FOR THE USE OF THE INFORMATION HEREON.

REVISED: 05/30/2006
REASON: TRAC CHANGE
CAD TECH: PHN

S½ SEC. 6, T.16 S., R.24 E., M.D.B.&M.

TAX CODE AREA 013-02
001-029
001-048
072-000

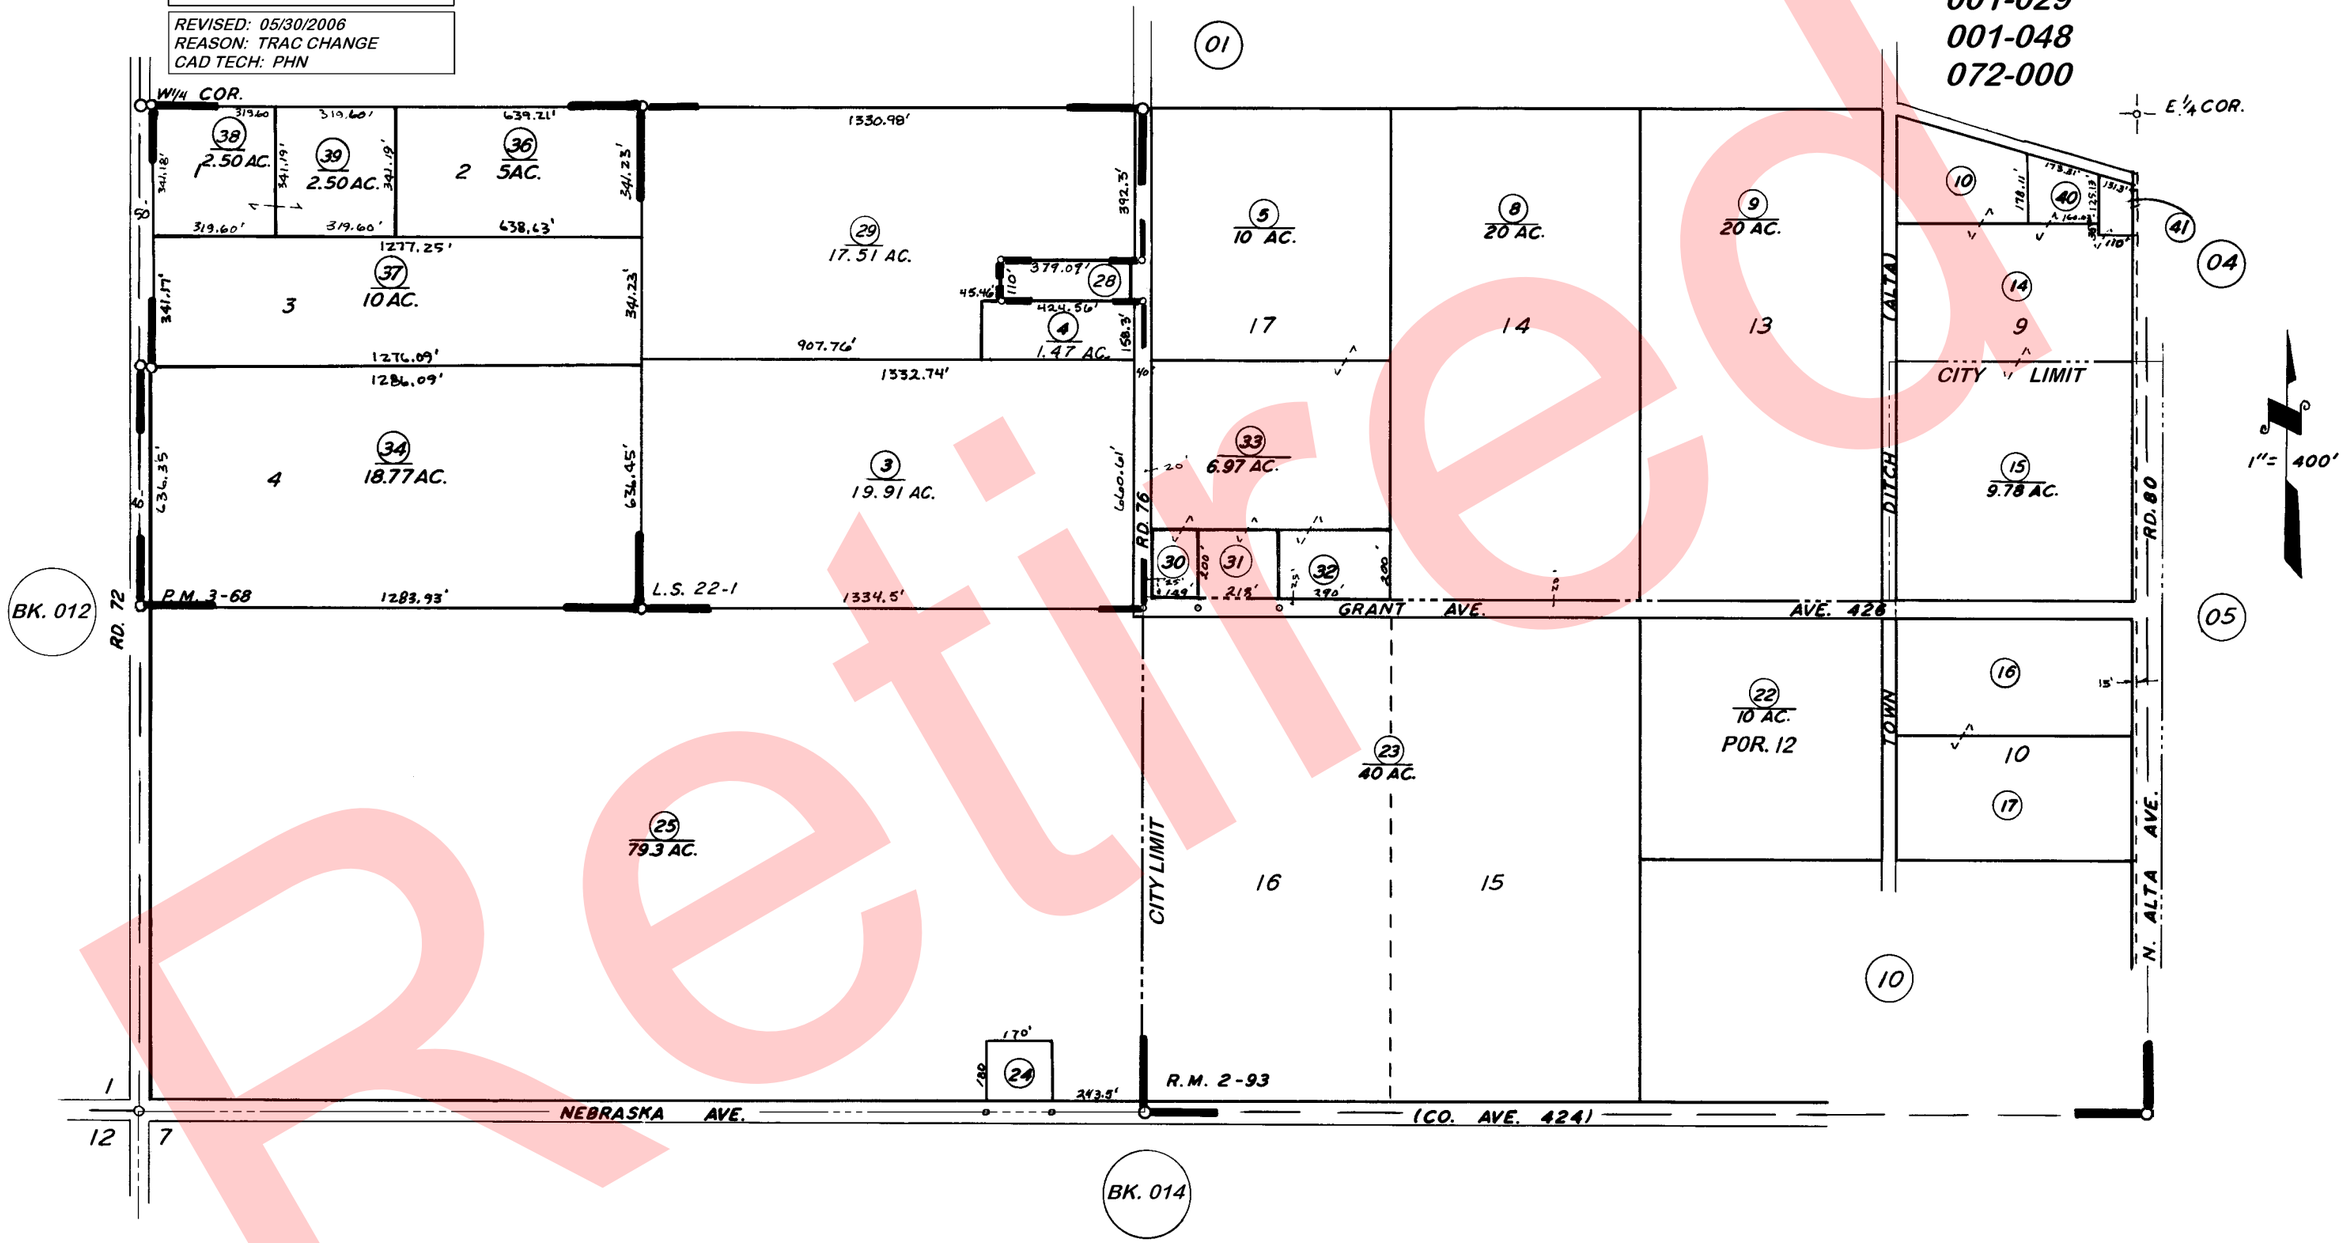

POR. BELLA VISTA COLONY R.M. 2-93
PARCEL MAP 268 P.M. 3-68
RECORD OF SURVEY L.S. 22-1

ASSESSOR'S MAPS BK.013, PG.02
COUNTY OF TULARE, CALIF.

NOTE- ASSESSOR'S BLOCK NUMBERS SHOWN IN ELLIPSES
ASSESSOR'S PARCEL NUMBERS SHOWN IN CIRCLES

Retired