DISCLAIMER

THIS MAP WAS PREPARED FOR LOCAL PROPERTY ASSESSMENT PURPOSES ONLY. THE PARCELS SHOWN HEREON MAY NOT COMPLY WITH STATE AND LOCAL SUBDIVISION ORDINANCES. NO LIABILITY IS ASSUMED FOR THE USE OF THE INFORMATION HEREON.

REVISED: 05/01/2006
REASON: ADD DITCH
CAD TECH: MLC

NW¼ SEC. 18, T.16S., R.25E., M.D.B.&M.

TAX CODE AREA 21-25

68-017
68-016
68-013
68-039
68-040
68-041

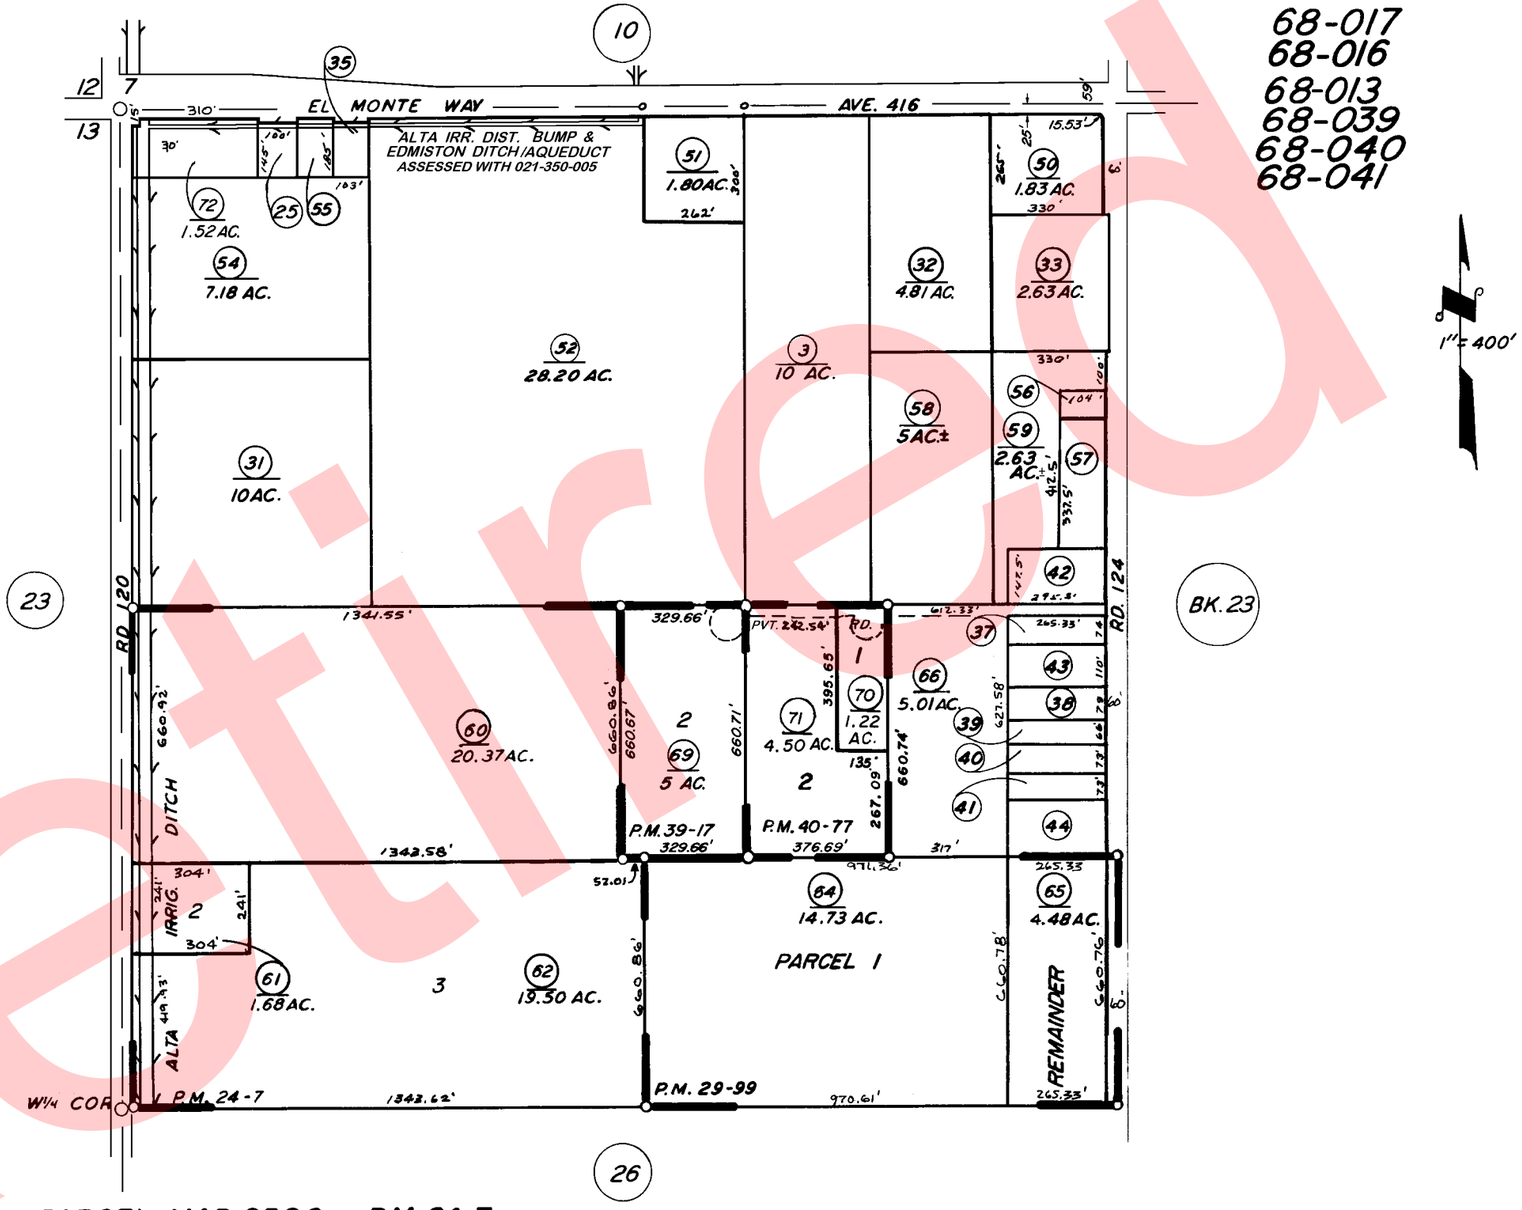

PARCEL MAP 2306, P.M. 24-7
PARCEL MAP 2898, P.M. 29-99
PARCEL MAP 3814, P.M. 39-17
PARCEL MAP 3973, P.M. 40-77

ASSESSOR'S MAPS BK. 21, PG. 25
COUNTY OF TULARE, CALIF.

NOTE – ASSESSOR'S BLOCK NUMBERS SHOWN IN ELLIPSES
ASSESSOR'S PARCEL NUMBERS SHOWN IN CIRCLES

Retired