DISCLAIMER

THIS MAP WAS PREPARED FOR LOCAL PROPERTY ASSESSMENT PURPOSES ONLY AND THE PARCELS SHOWN HEREON MAY NOT COMPLY WITH STATE AND LOCAL SUBDIVISION ORDINANCES, AND NO LIABILITY IS ASSUMED FOR THE USE OF THE INFORMATION SHOWN HEREON.

# SEC.22,23,24,25,26,&27, T.17S., R.27E., M.D.B.& M.

Tax Area Code 064–02

133–002
161–011

1"= 1600'

BASIS OF BEARINGS:
L.S. 22–52

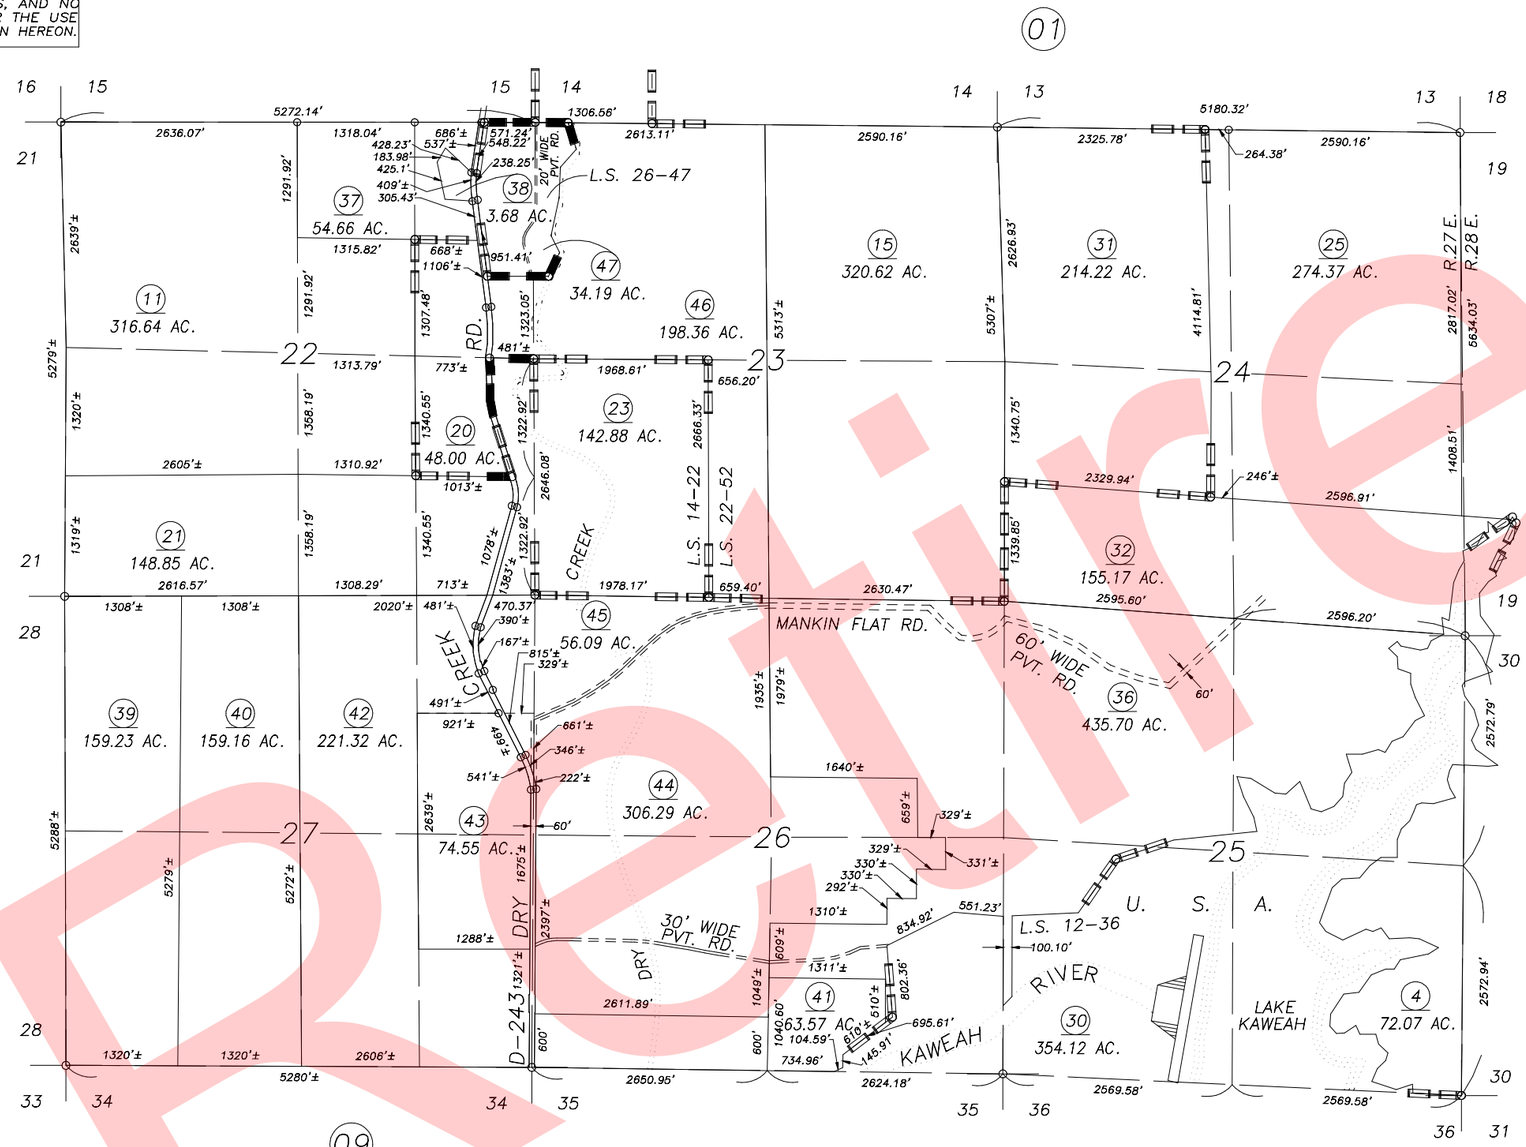


POR. RECORD OF SURVEY, L.S. 12–36
(BOUNDARIES OF TERMINUS DAM PROJECT)
RECORD OF SURVEY, L.S. 14–22
RECORD OF SURVEY, L.S. 22–52
RECORD OF SURVEY, L.S. 26–47

VICINITY OF LEMON COVE
ASSESSOR'S MAPS BK.064 , PG.02
COUNTY OF TULARE, STATE OF CALIFORNIA, U.S.A.

NOTE: Assessor's Parcel Numbers Shown in Circles (1)
Assessor's Block Numbers Shown in Elipses (123)

| REVISION | DATE | TECH |
|---|---|---|
| 2002–0082980 | 10/07/2003 | RJL |

Retired