GOSHEN TOWNSITE, ORIGINAL BLKS. 5 & 6, & POR. S 1/2 OF SE 1/4 OF SW 1/4 SEC. 19, T.18S., R.24E., M. D. B. & M.

TAX CODE AREA
153-121
153-122
153-049

75-22

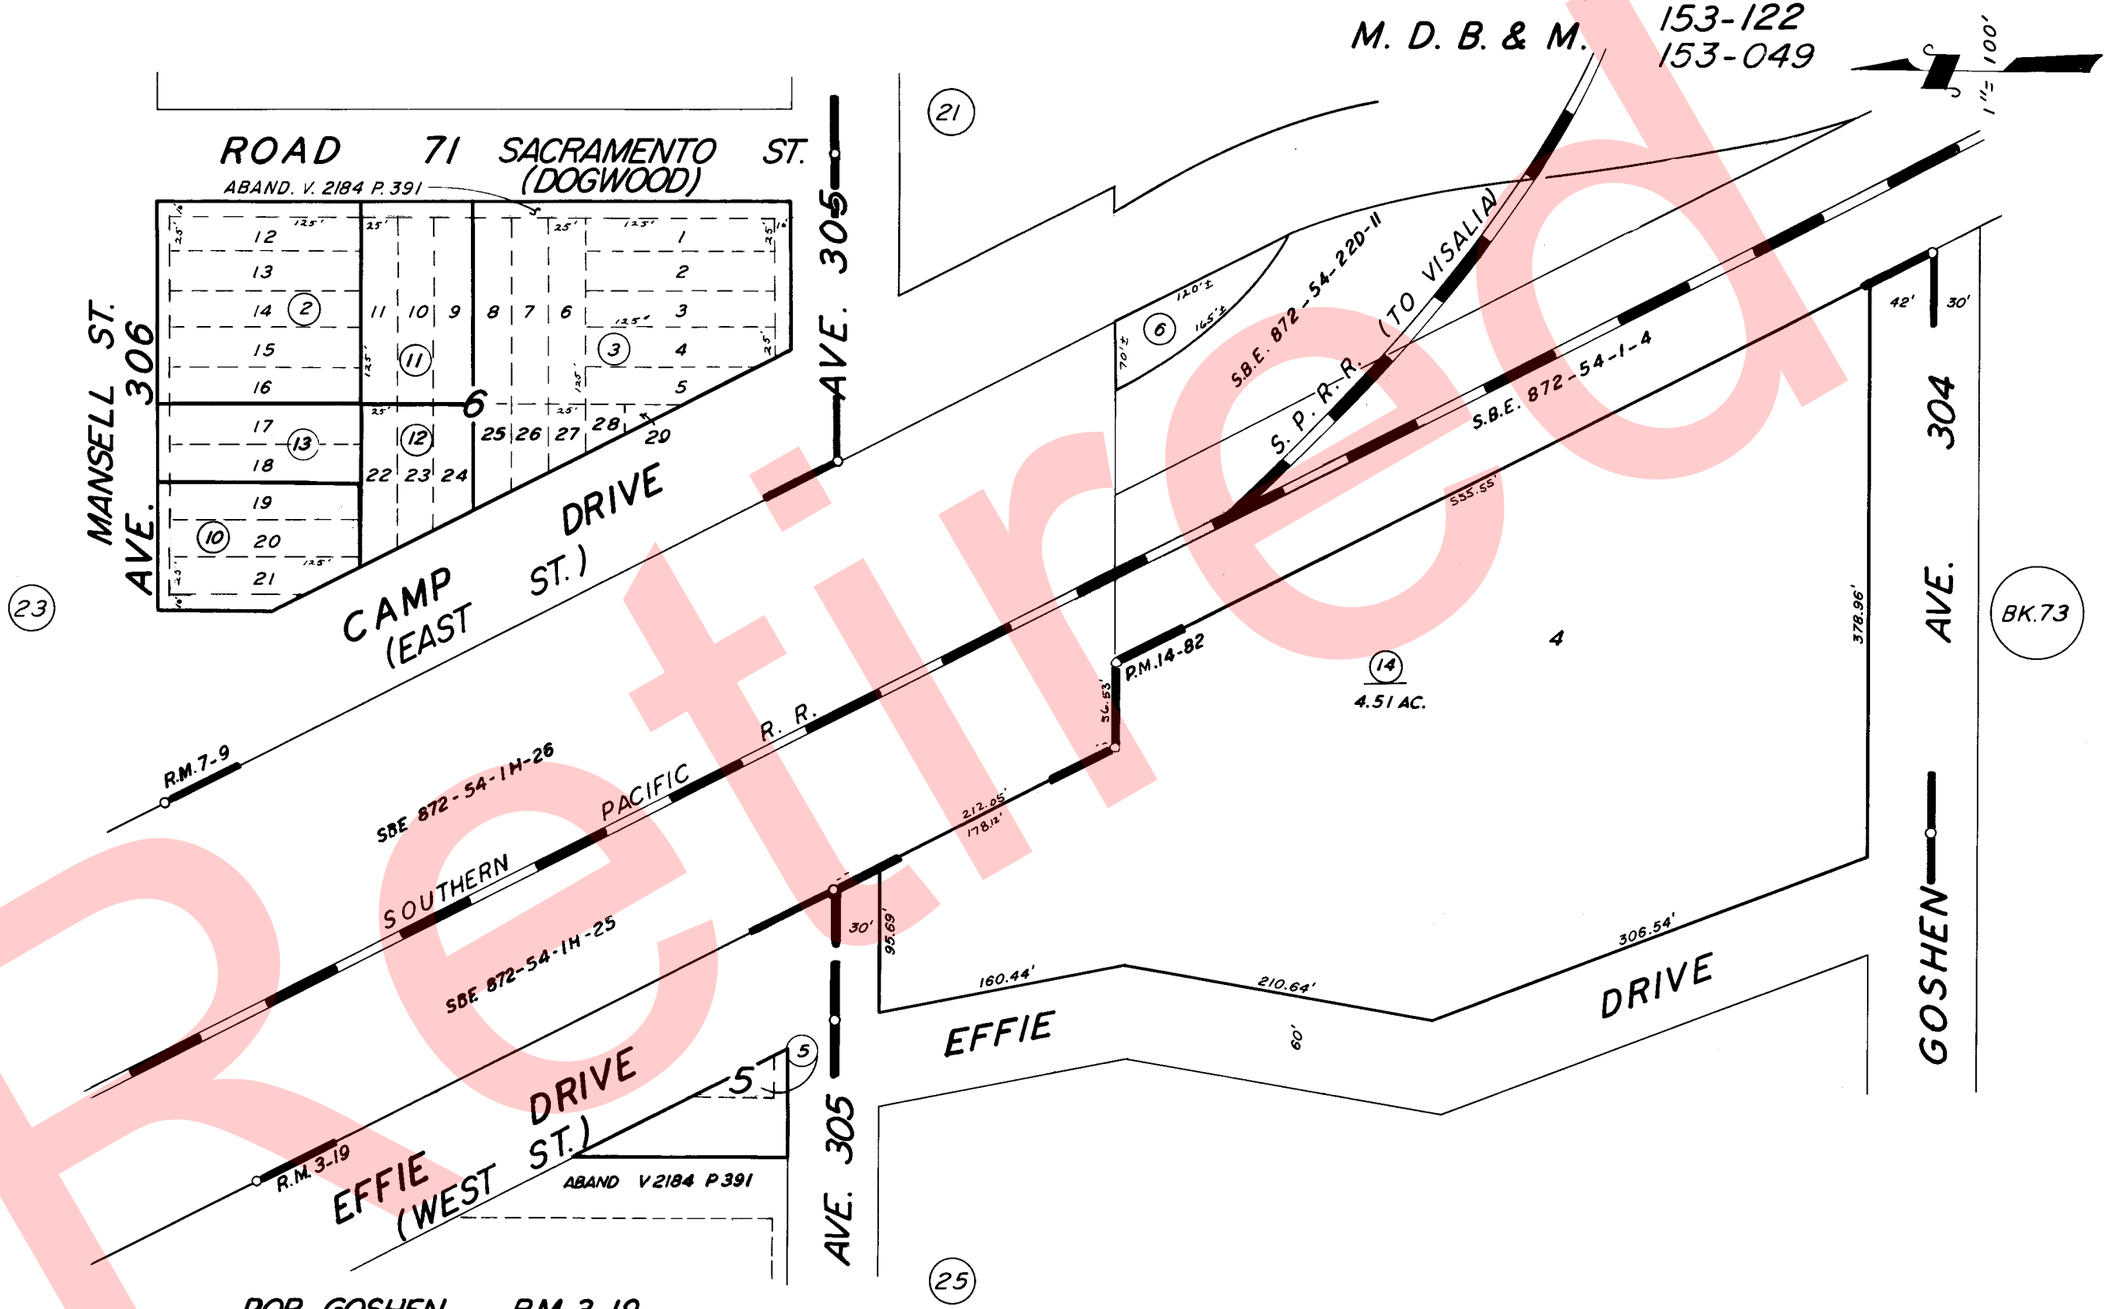

POR. GOSHEN R.M. 3-19
POR. RESUB. OF TOWN OF GOSHEN R.M. 9-7
PARCEL MAP 1381, P.M. 14-82

ASSESSOR'S MAPS BK. 75, PG. 22.
COUNTY OF TULARE, CALIF.

NOTE — ASSESSOR'S BLOCK NUMBERS SHOWN IN ELLIPSES
ASSESSOR'S PARCEL NUMBERS SHOWN IN CIRCLES

Retired