S1/2 SEC.14, T.18S., R.24E., M.D.B.&M.

Tax Area Codes 077–06
153–015
006–215

DISCLAIMER

THIS MAP WAS PREPARED FOR LOCAL PROPERTY ASSESSMENT PURPOSES ONLY AND THE PARCELS SHOWN HEREON MAY NOT COMPLY WITH STATE AND LOCAL SUBDIVISION ORDINANCES, AND NO LIABILITY IS ASSUMED FOR THE USE OF THE INFORMATION SHOWN HEREON. R & T CODE SEC. 327, 408.3, ETC.

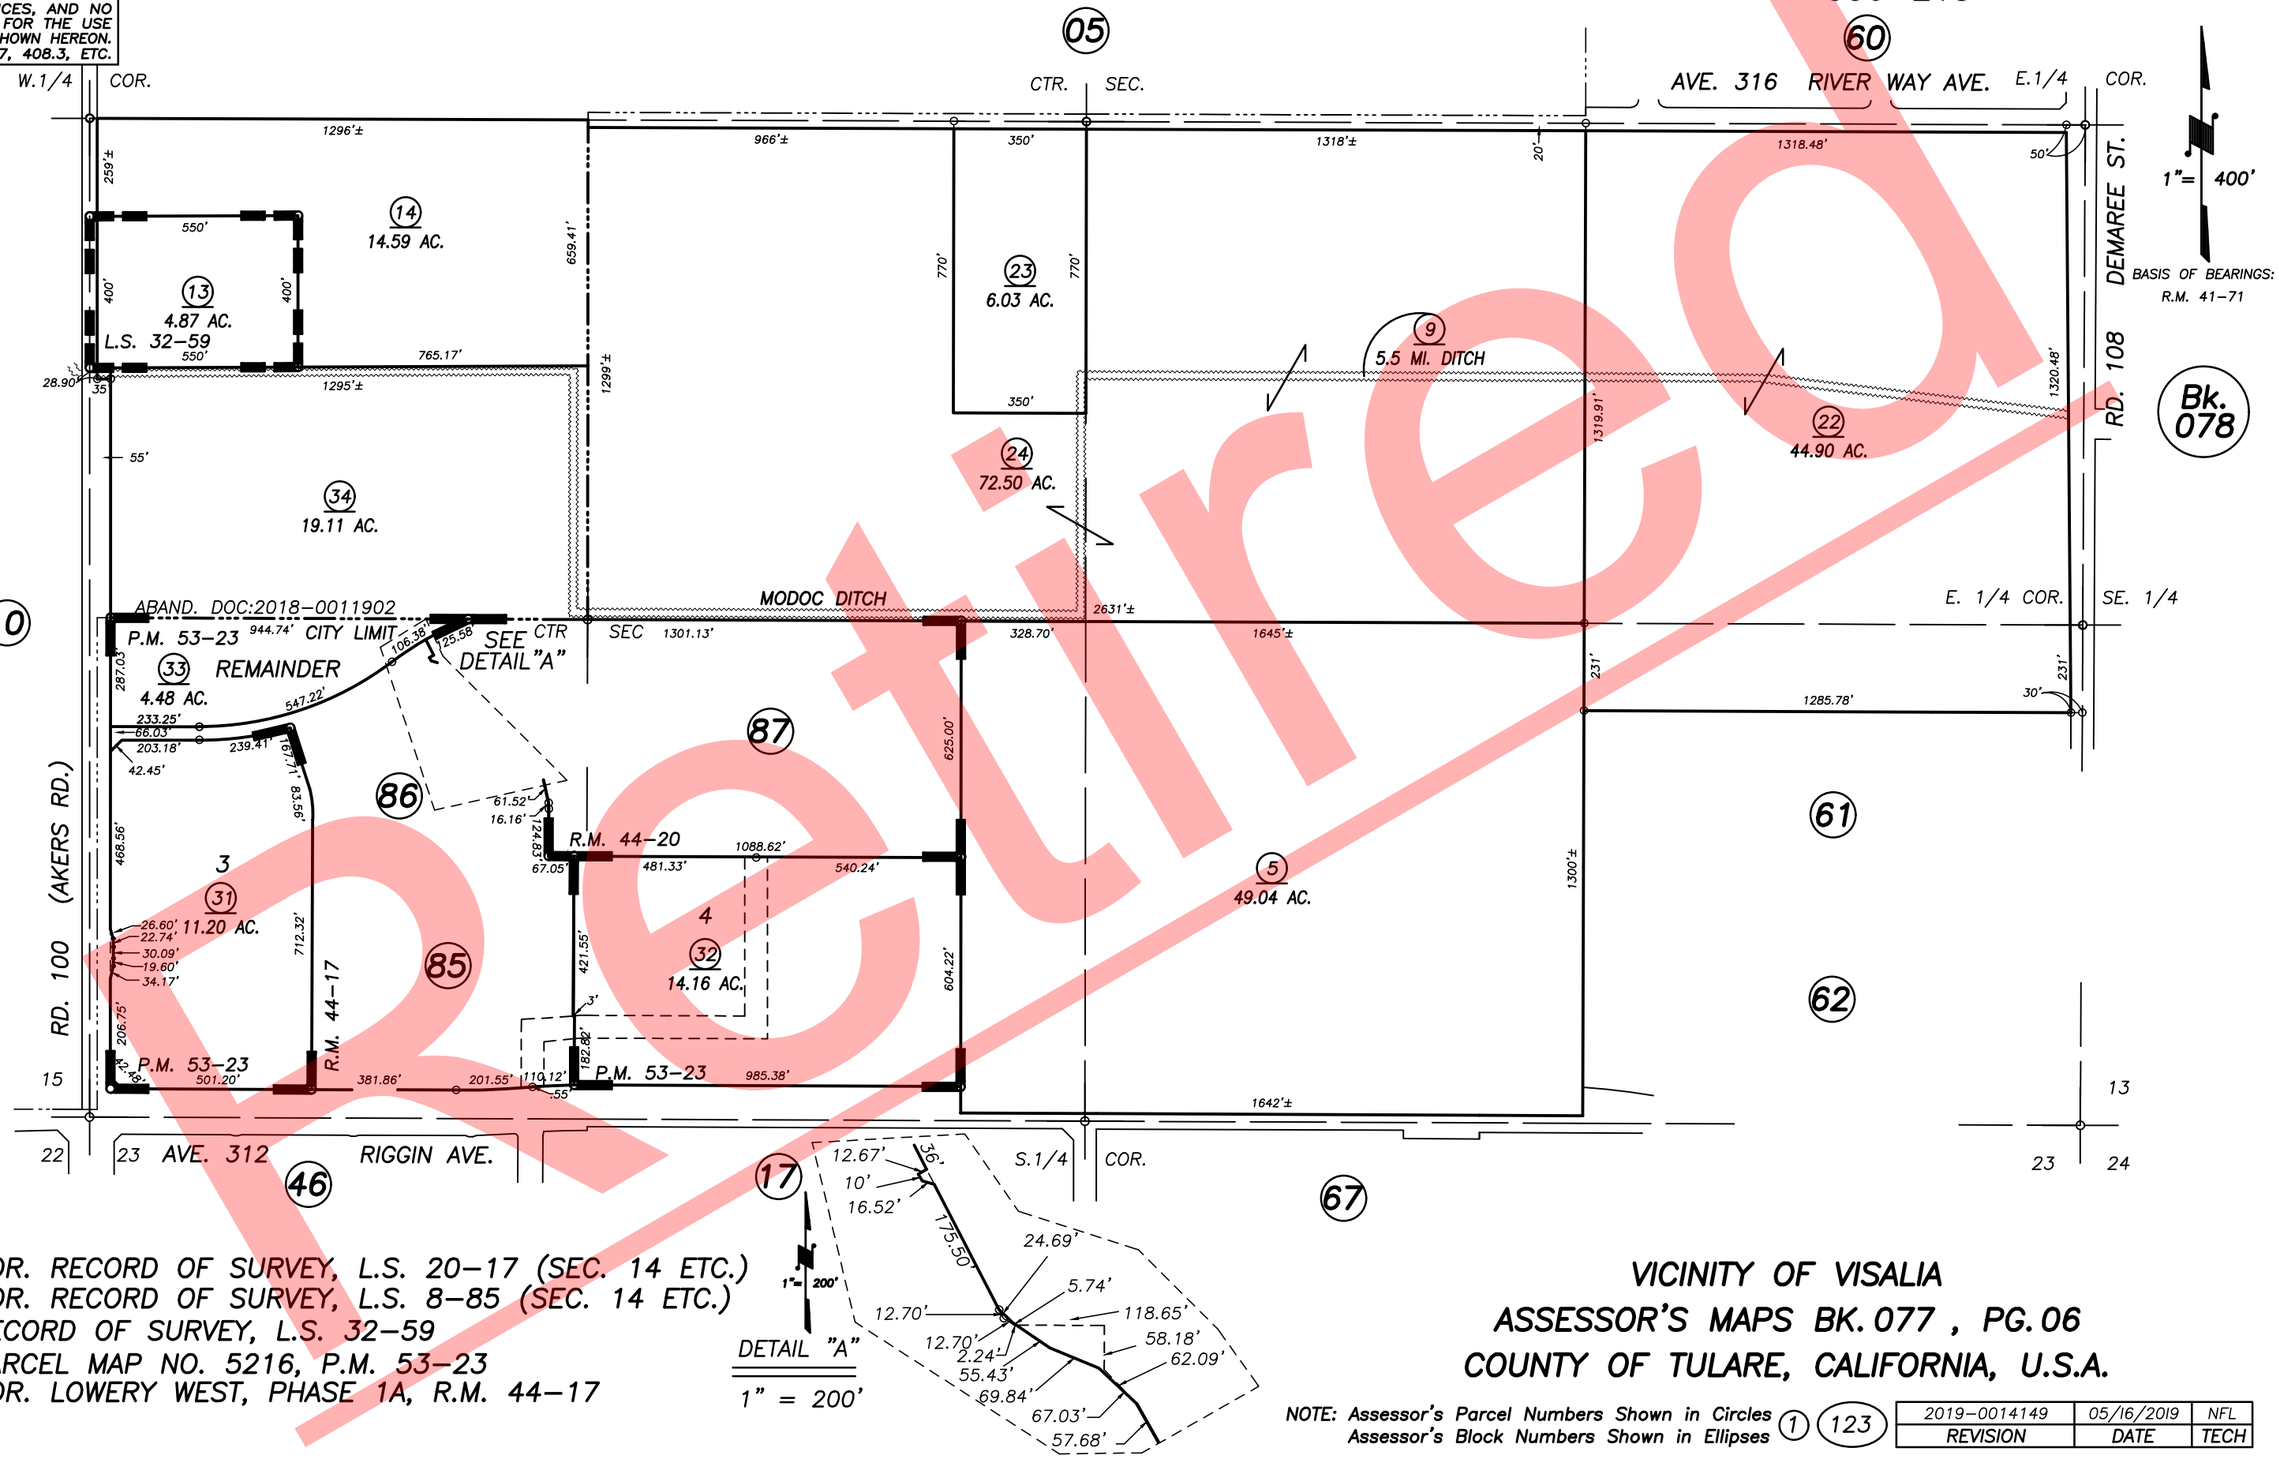

POR. RECORD OF SURVEY, L.S. 20–17 (SEC. 14 ETC.)
POR. RECORD OF SURVEY, L.S. 8–85 (SEC. 14 ETC.)
RECORD OF SURVEY, L.S. 32–59
PARCEL MAP NO. 5216, P.M. 53–23
POR. LOWERY WEST, PHASE 1A, R.M. 44–17

VICINITY OF VISALIA
ASSESSOR'S MAPS BK. 077 , PG. 06
COUNTY OF TULARE, CALIFORNIA, U.S.A.

NOTE: Assessor's Parcel Numbers Shown in Circles (1) (123)
Assessor's Block Numbers Shown in Ellipses

2019–0014149	05/16/2019	NFL
REVISION	DATE	TECH

Retired