DISCLAIMER

THIS MAP WAS PREPARED FOR LOCAL PROPERTY ASSESSMENT PURPOSES ONLY AND THE PARCELS SHOWN HEREON MAY NOT COMPLY WITH STATE AND LOCAL SUBDIVISION ORDINANCES, AND NO LIABILITY IS ASSUMED FOR THE USE OF THE INFORMATION SHOWN HEREON.

POR. NE 1/4 SECTION 26, T.18S., R.24E., M.D.B. & M.

Tax Area Code 77–09

6–123
6–200
6–215

08

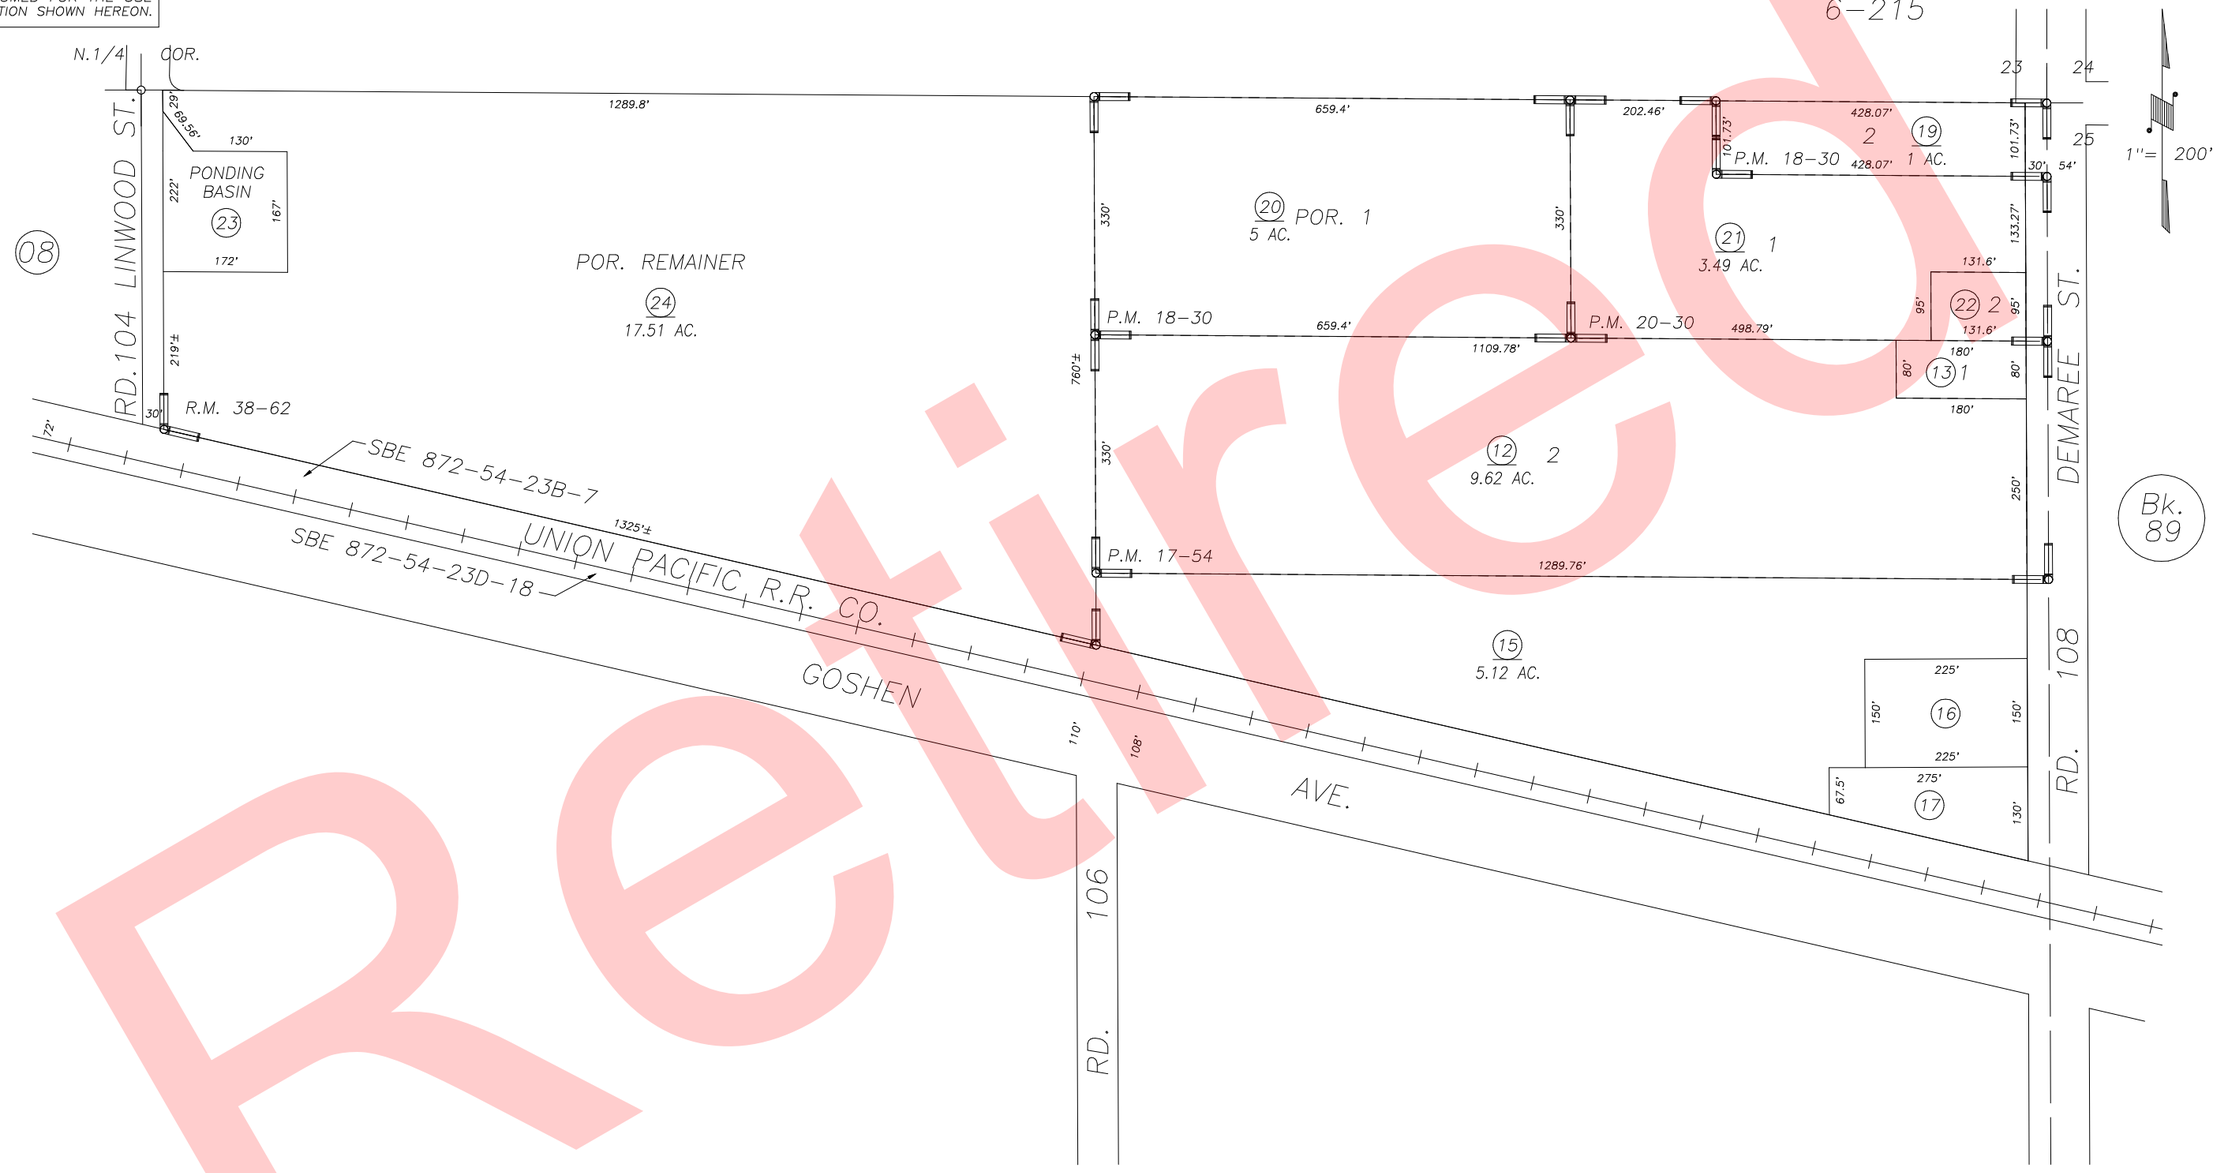

PARCEL MAP 1653, P.M. 17–54
PARCEL MAP 1729, P.M. 18–30
PARCEL MAP 1929, P.M. 20–30
THE RANCH, UNIT NO.1, R.M. 38–62

CITY OF VISALIA
ASSESSOR'S MAPS BK. 077, PG. 09.
COUNTY OF TULARE, CALIF.

NOTE: Assessor's Block Numbers Shown in Ellipses
Assessor's Parcel Numbers Shown in Circles

00/01

REVISION	DATE	BY
2000–001077107/18/2000		KMS

Retired