DISCLAIMER

THIS MAP WAS PREPARED FOR LOCAL PROPERTY ASSESSMENT PURPOSES ONLY AND THE PARCELS SHOWN HEREON MAY NOT COMPLY WITH STATE AND LOCAL SUBDIVISION ORDINANCES, AND NO LIABILITY IS ASSUMED FOR THE USE OF THE INFORMATION SHOWN HEREON.

SECTION 15 & POR. SECTION 22, T.18S., R.24E., M.D.B.& M.

Tax Area Code 77–10

6–004 6–174
6–175 6–183
6–197 153–014
153–015

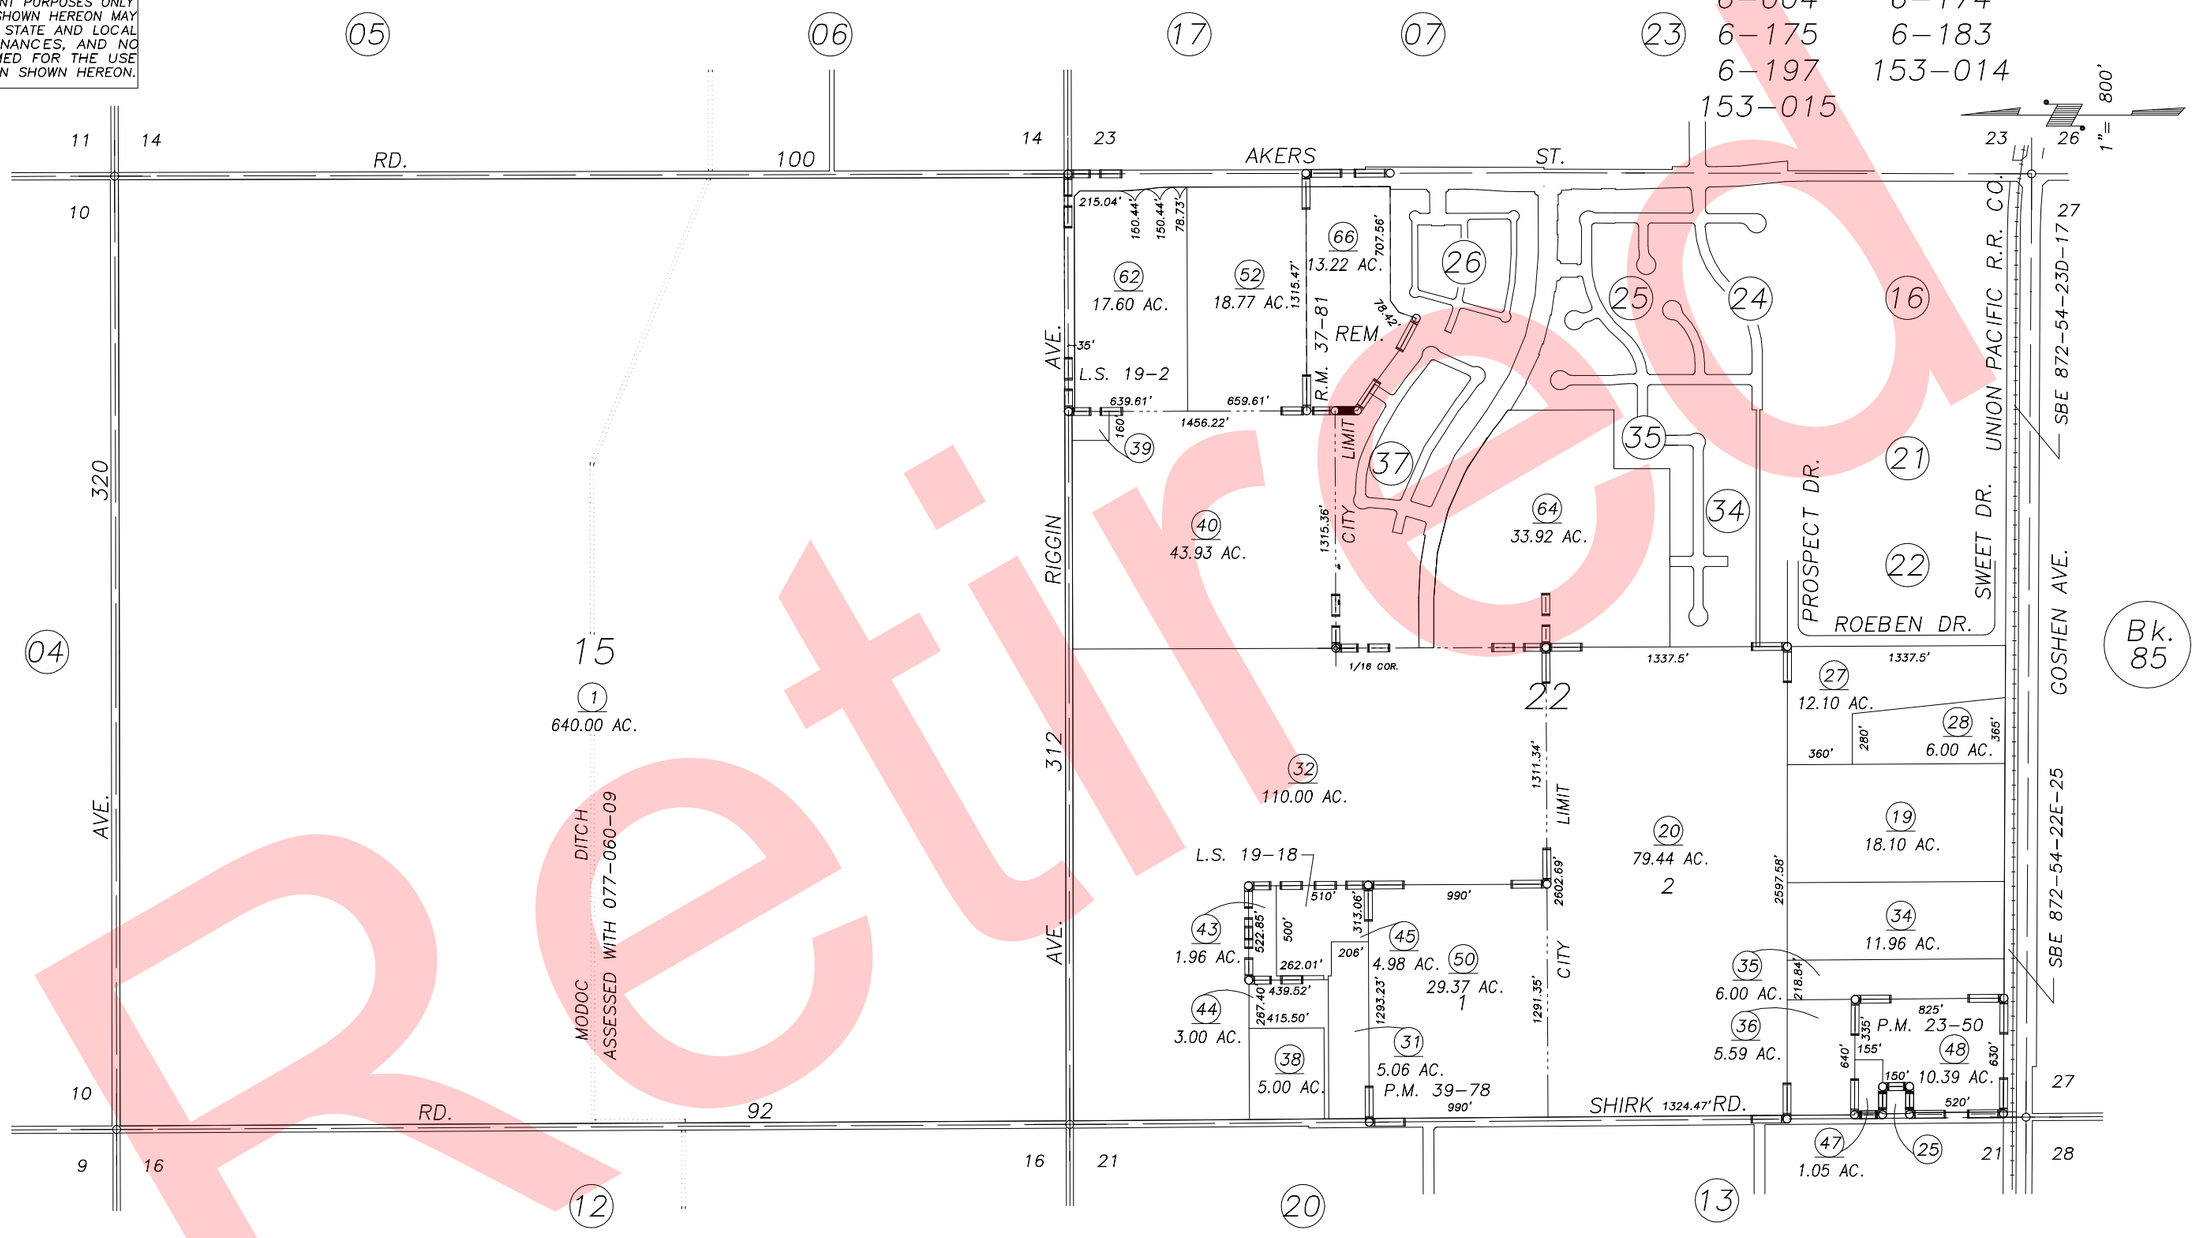

REVISION	DATE	BY
2001–0017316	6/6/2001	KMS

PARCEL MAP 2249, P.M. 23–50
PARCEL MAP 3875, P.M. 39–78
RECORD OF SURVEY, L.S. 19–2
RECORD OF SURVEY, L.S. 19–18
POR. MARSEILLE SUB. NO.1, R.M. 37–3
POR. RANCHO SANTA BARBARA PHASE 1, R.M. 37–81

NOTE: Assessor's Block Numbers Shown in Ellipses
Assessor's Parcel Numbers Shown in Circles

CITY OF VISALIA
ASSESSOR'S MAPS BK. 077, PG. 10.
COUNTY OF TULARE, CALIF.

02/03

Retired