DISCLAIMER

THIS MAP WAS PREPARED FOR LOCAL PROPERTY ASSESSMENT PURPOSES ONLY AND THE PARCELS SHOWN HEREON MAY NOT COMPLY WITH STATE AND LOCAL SUBDIVISION ORDINANCES, AND NO LIABILITY IS ASSUMED FOR THE USE OF THE INFORMATION SHOWN HEREON. R & T CODE SEC. 327, 408.3, ETC.

N1/2 OF SW1/4 SEC.6, T.20S., R.25E., M.B.D.&M.

Tax Area Codes 172–07
005–089
005–125

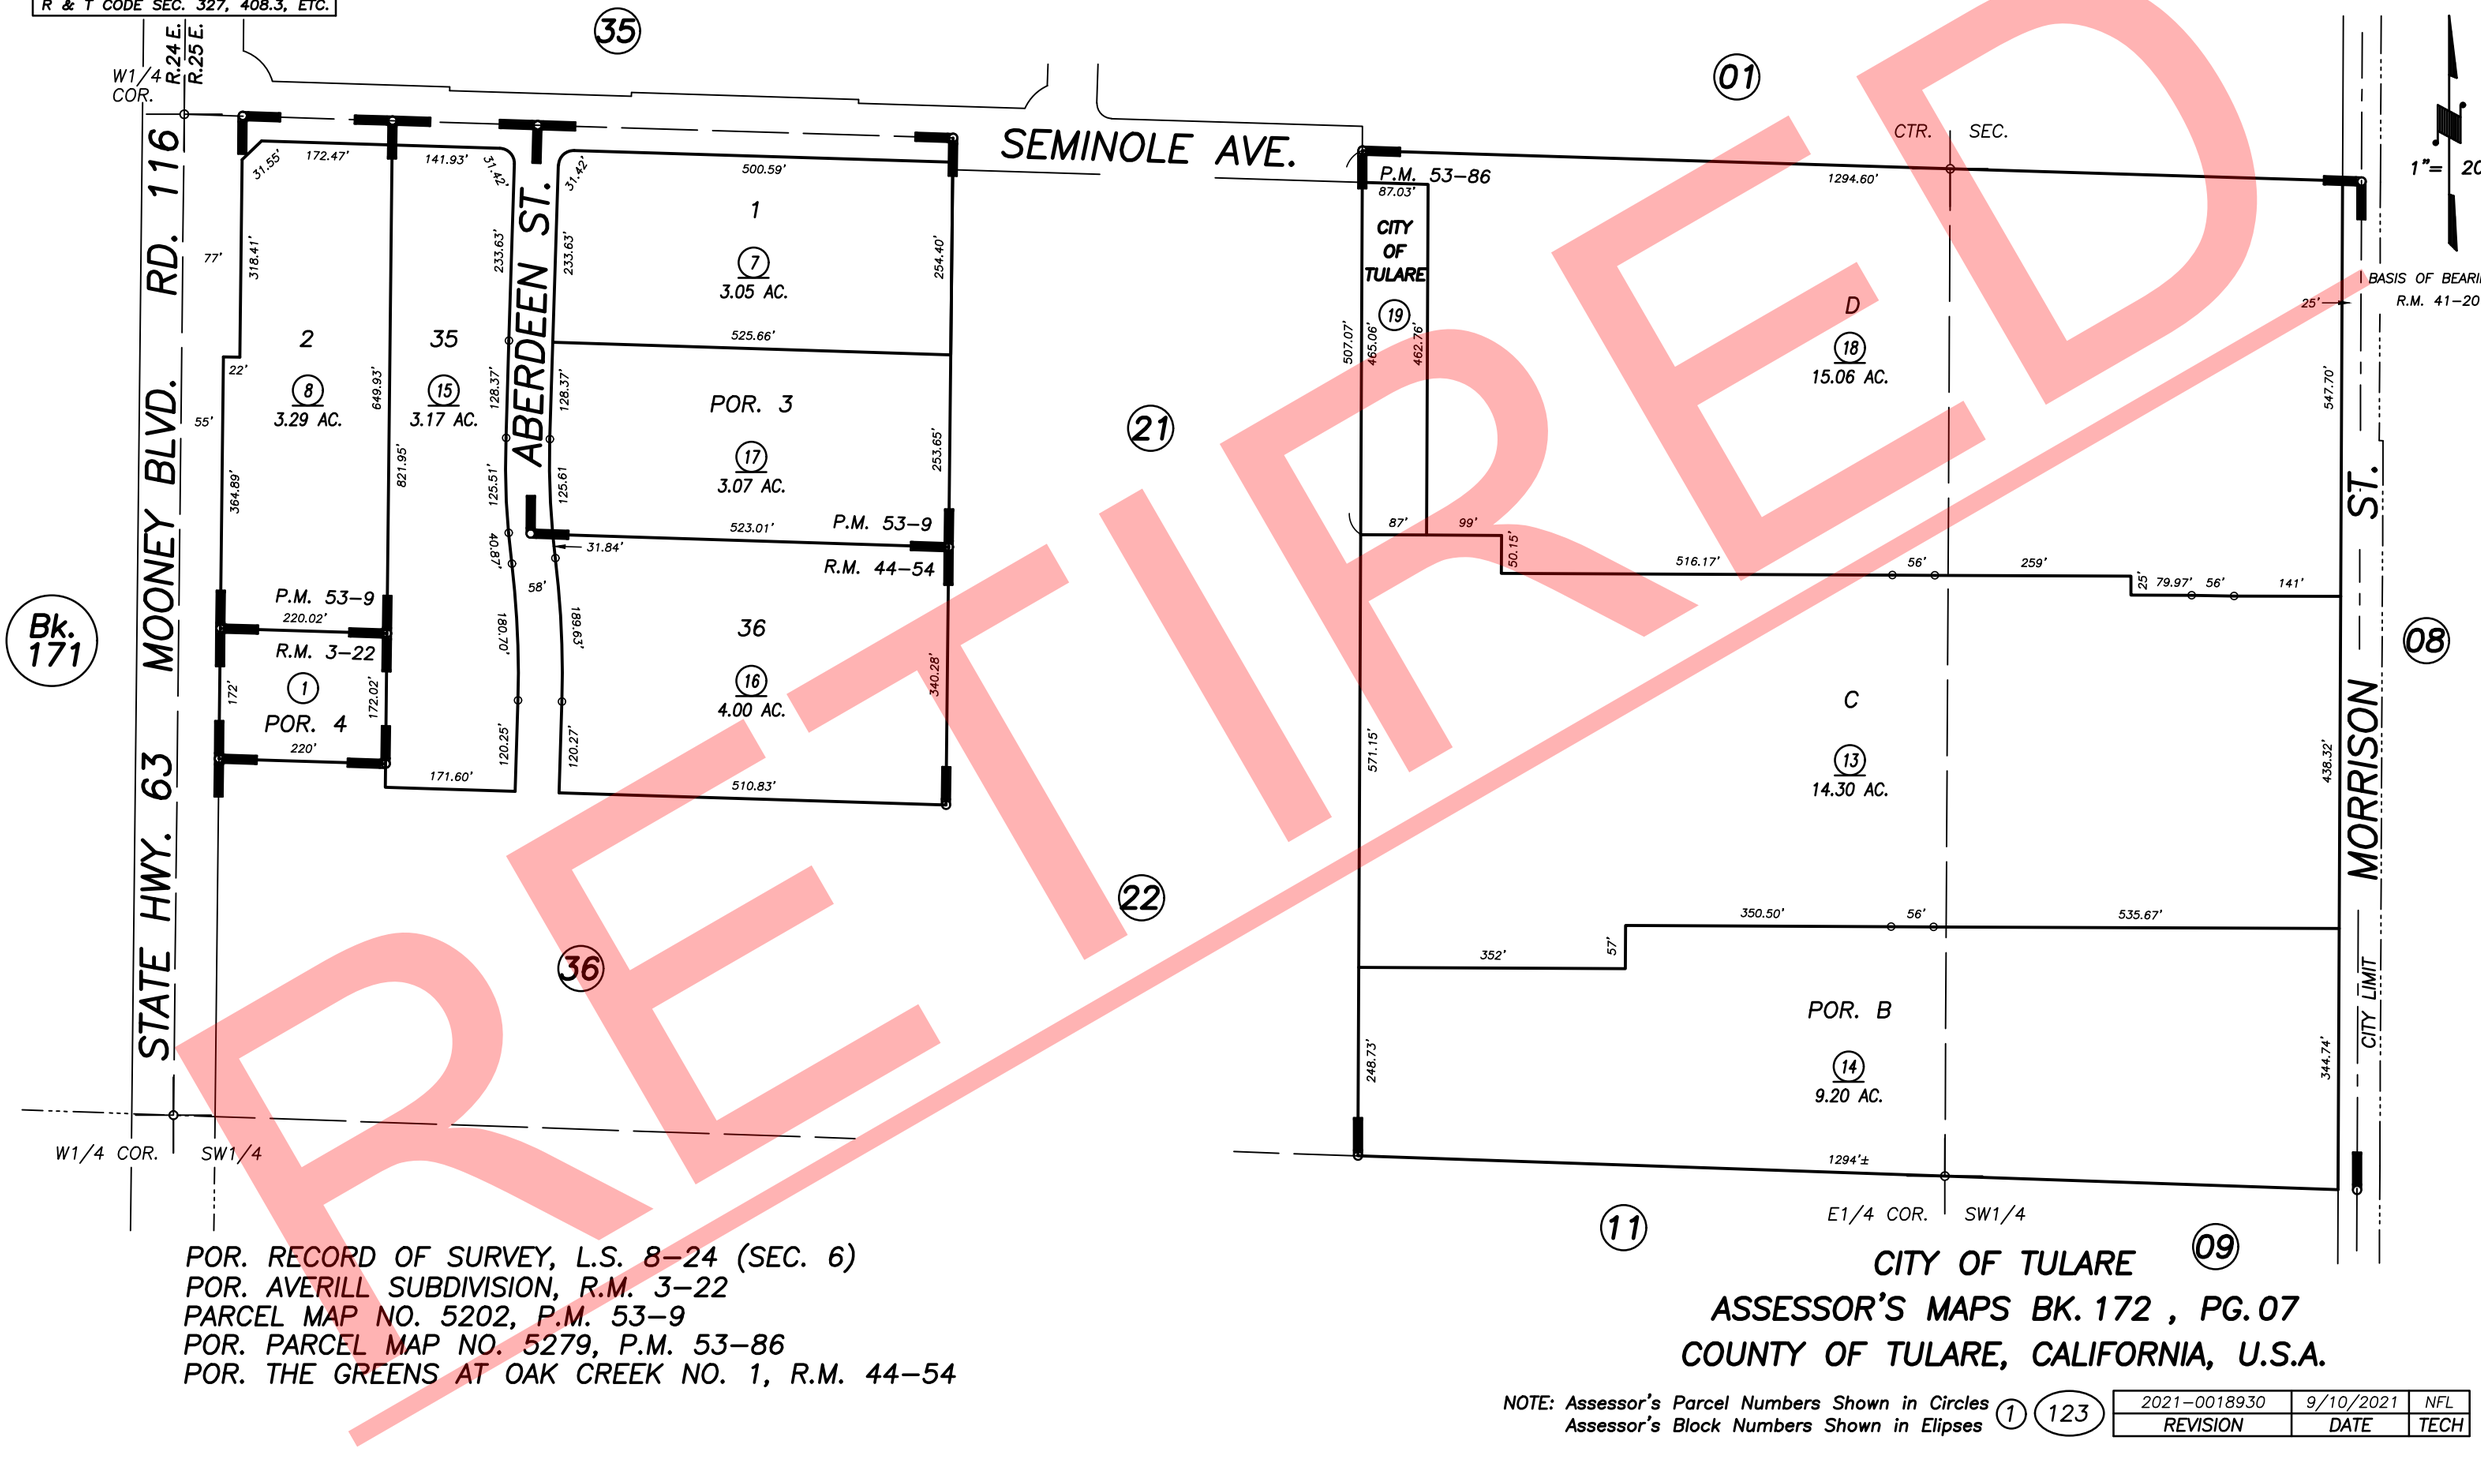

RETIRED

POR. RECORD OF SURVEY, L.S. 8–24 (SEC. 6)
POR. AVERILL SUBDIVISION, R.M. 3–22
PARCEL MAP NO. 5202, P.M. 53–9
POR. PARCEL MAP NO. 5279, P.M. 53–86
POR. THE GREENS AT OAK CREEK NO. 1, R.M. 44–54

CITY OF TULARE
ASSESSOR'S MAPS BK. 172 , PG. 07
COUNTY OF TULARE, CALIFORNIA, U.S.A.

NOTE: Assessor's Parcel Numbers Shown in Circles (1) (123)
Assessor's Block Numbers Shown in Elipses

2021–0018930	9/10/2021	NFL
REVISION	DATE	TECH