W1/2 OF SW1/4 SEC.6, T.22S., R.28E., M.D.B.&M.

Tax Area Codes 271–01
126–001

DISCLAIMER

THIS MAP WAS PREPARED FOR LOCAL PROPERTY ASSESSMENT PURPOSES ONLY AND THE PARCELS SHOWN HEREON MAY NOT COMPLY WITH STATE AND LOCAL SUBDIVISION ORDINANCES, AND NO LIABILITY IS ASSUMED FOR THE USE OF THE INFORMATION SHOWN HEREON.

1" = 200'

BASIS OF BEARINGS: P.M. 46–5

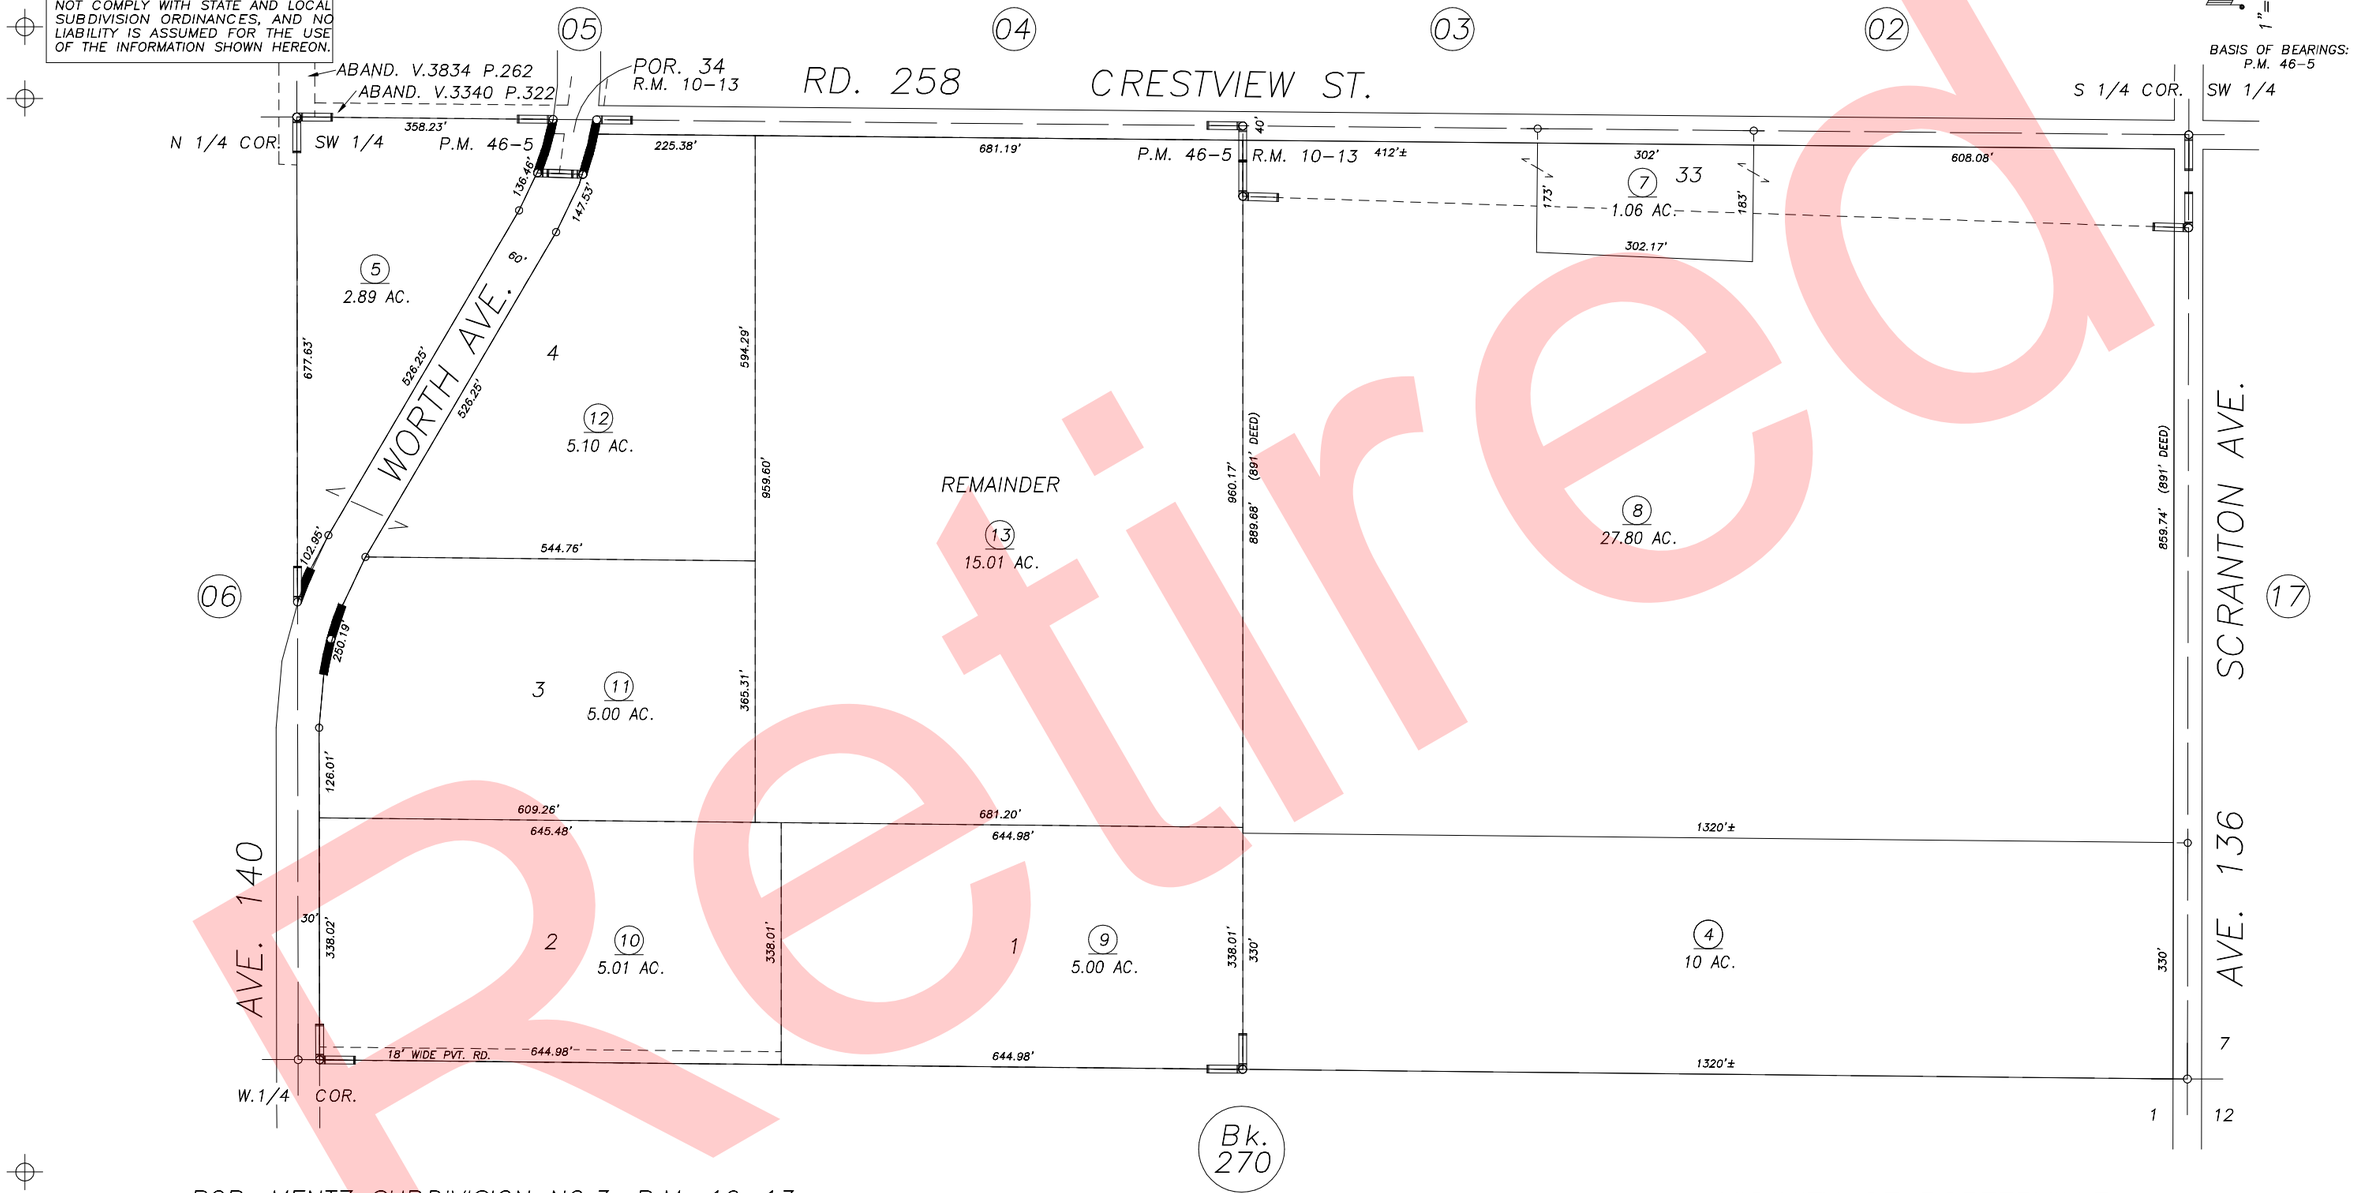

POR. MENTZ SUBDIVISION NO.3, R.M. 10–13
PARCEL MAP NO. 4500, P.M. 46–5

VICINITY OF PORTERVILLE
ASSESSOR'S MAPS BK.271 , PG.01
COUNTY OF TULARE, CALIFORNIA, U.S.A.

NOTE: Assessor's Parcel Numbers Shown in Circles (1)
Assessor's Block Numbers Shown in Ellipses (123)

REVISION	DATE	TECH
2001–0071513	11/27/2006	MLC

Retired