DISCLAIMER

THIS MAP WAS PREPARED FOR LOCAL PROPERTY ASSESSMENT PURPOSES ONLY AND THE PARCELS SHOWN HEREON MAY NOT COMPLY WITH STATE AND LOCAL SUBDIVISION ORDINANCES, AND NO LIABILITY IS ASSUMED FOR THE USE OF THE INFORMATION SHOWN HEREON.

S1/2 OF NE/4 OF SEC.9, T.22S., R27E., M.D.B.&M.

Tax Area Codes 302–39
004–001
004–079

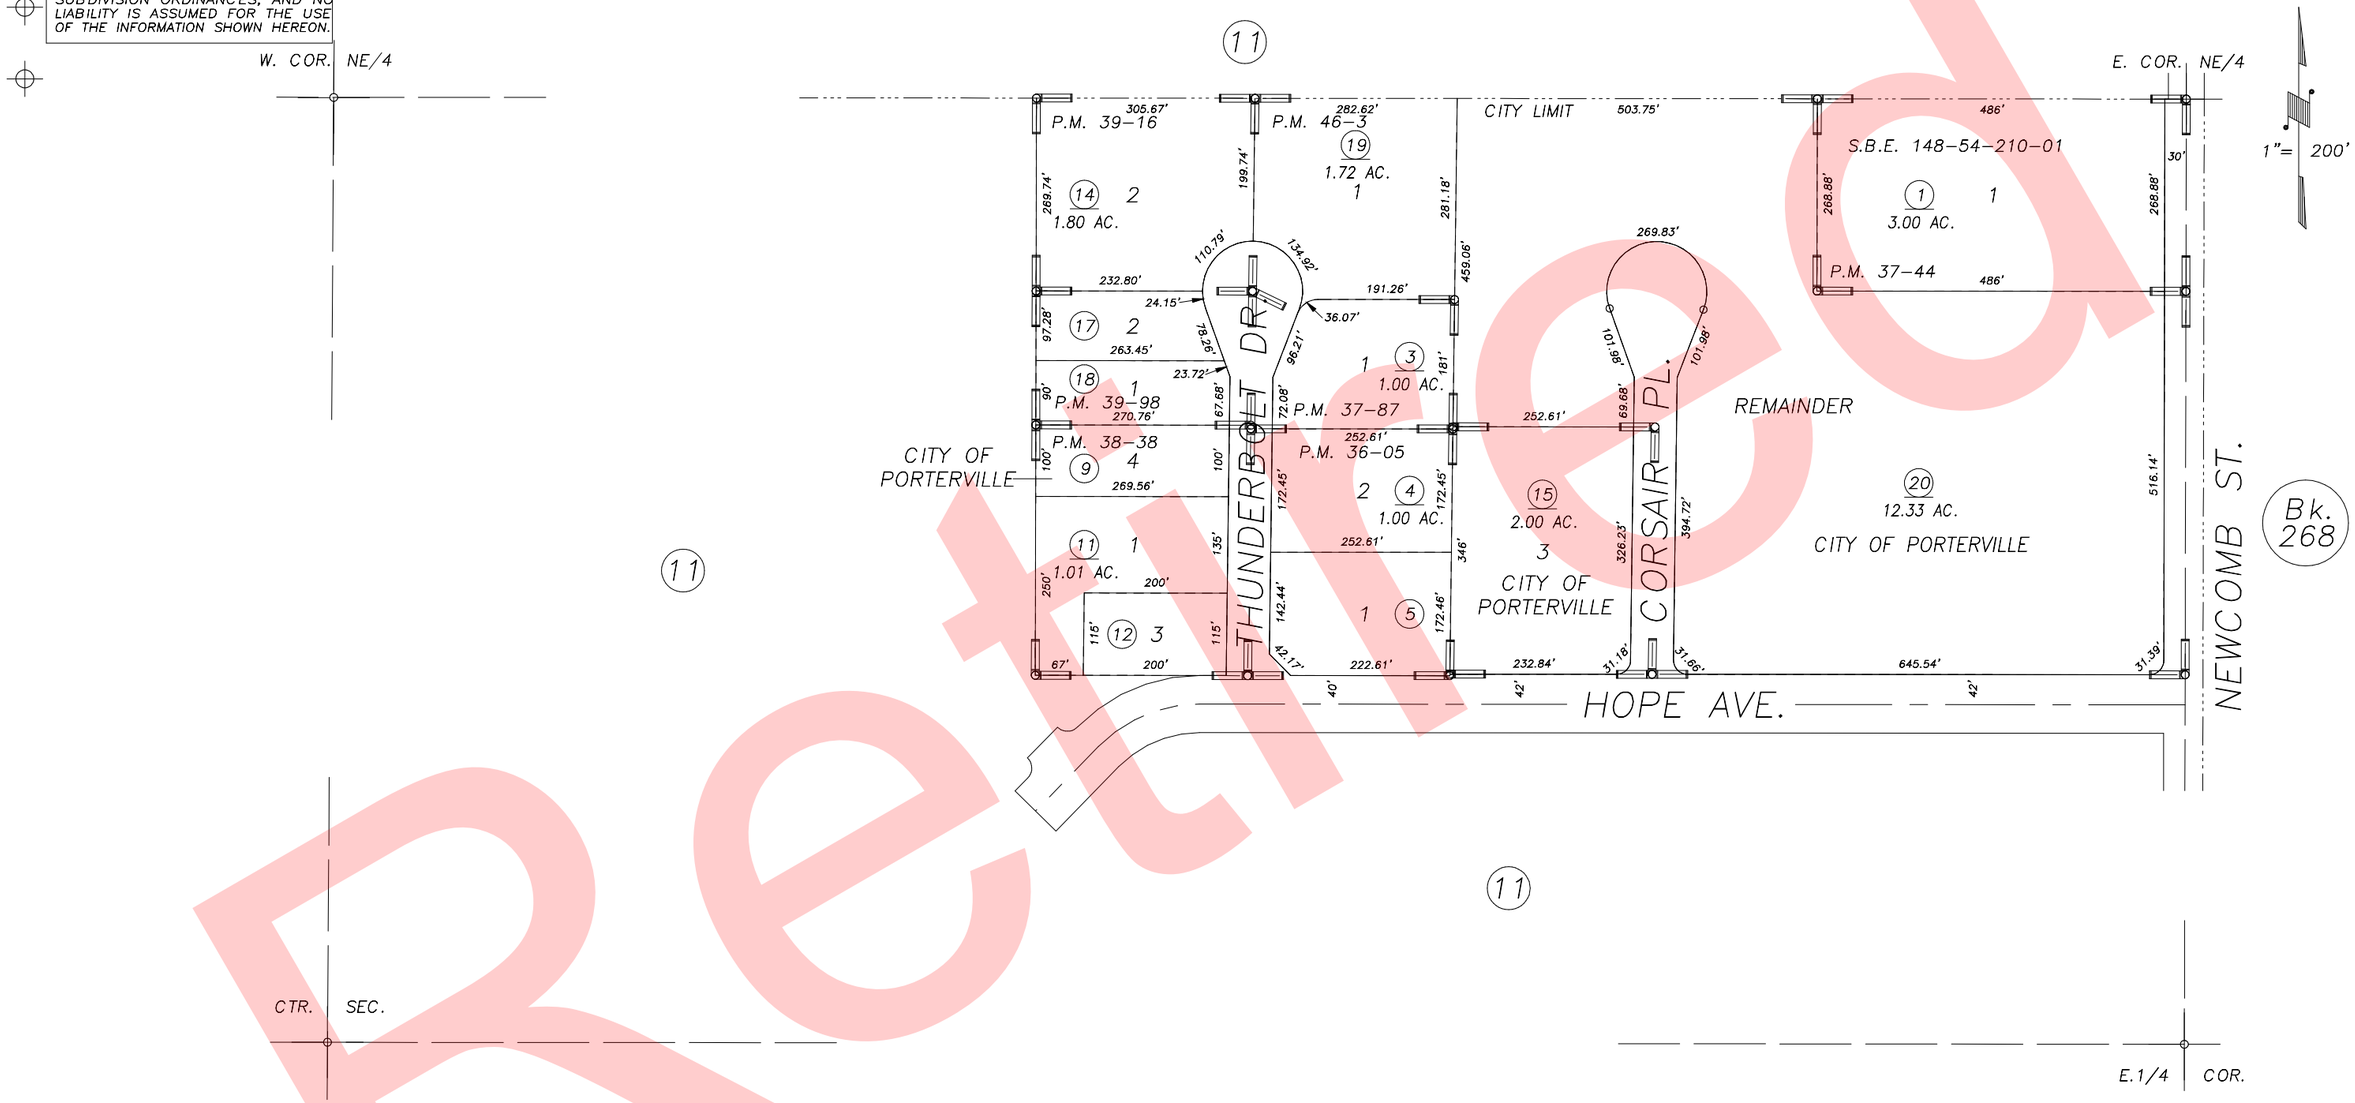

PARCEL MAP NO. 3503, P.M. 36–05
PARCEL MAP NO. 3641, P.M. 37–44
PARCEL MAP NO. 3684, P.M. 37–87
PARCEL MAP NO. 3735, P.M. 38–38
PARCEL MAP NO. 3813, P.M. 39–16
PARCEL MAP NO. 3894, P.M. 39–98
PARCEL MAP NO. 4498, P.M. 46–3

CITY OF PORTERVILLE
ASSESSOR'S MAPS BK.302 , PG.39
COUNTY OF TULARE, CALIFORNIA, U.S.A.

NOTE: Assessor's Parcel Numbers Shown in Circles (1)
Assessor's Block Numbers Shown in Elipses (123)

2001–0064359	12/16/2005	MLC
REVISION	DATE	TECH

Retired