DISCLAIMER

THIS MAP WAS PREPARED FOR LOCAL PROPERTY ASSESSMENT PURPOSES ONLY AND THE PARCELS SHOWN HEREON MAY NOT COMPLY WITH STATE AND LOCAL SUBDIVISION ORDINANCES, AND NO LIABILITY IS ASSUMED FOR THE USE OF THE INFORMATION SHOWN HEREON.

SEC.'S 13 & 14, T.23S., R.23E., M.D.B.& M.

Tax Area Code 311–05

124–001
124–003
124–011

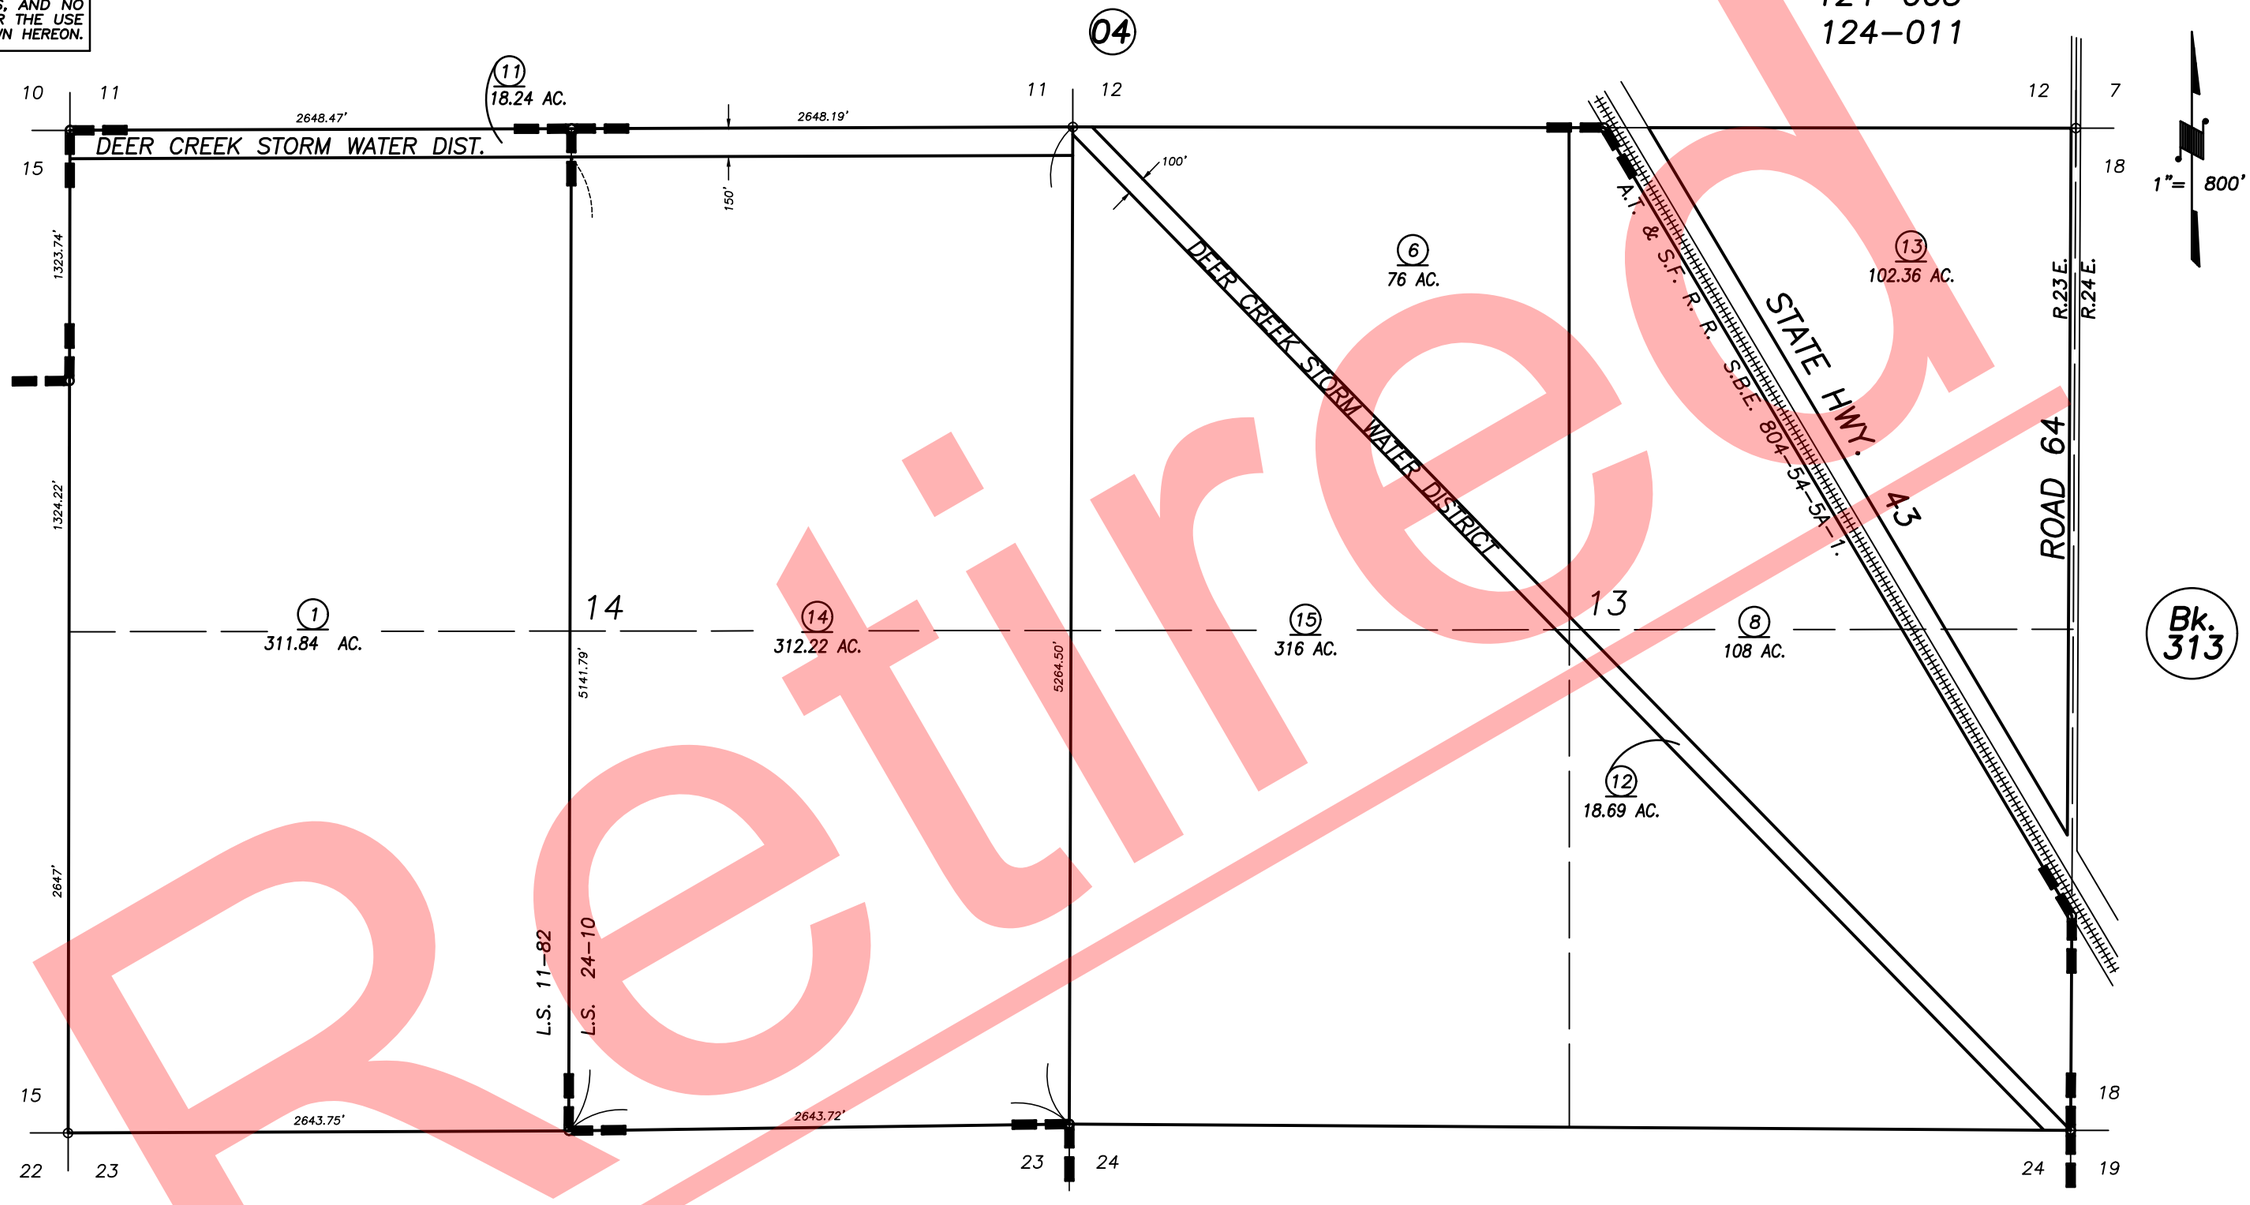

POR. RECORD OF SURVEY, L.S. 11–82
POR. RECORD OF SURVEY, L.S. 24–10

BY	DATE	REVISION
RJL	05/14/01	1999–0032834

ASSESSOR'S MAPS BK. 311, PG. 05.
COUNTY OF TULARE, CALIF.

NOTE: Assessor's Block Numbers Shown in Ellipses
Assessor's Parcel Numbers Shown in Circles

01/02

Retired